



NOTES

- To the best of my knowledge these plans are drawn to comply with owners and/or builders specifications and any changes made on them after print are made will be done at the owners and/or builders expense and responsibility.
- The author of this plan is not responsible for any deviation whatsoever from the specification, design, notes or compliance in terms of the NBR and SANS 10400 (Form 1 & 2).
- The owner and contractor must obey all legislation of THE NBR, NHRRC, HERITAGE WESTERN CAPE, ENVIRONMENTAL ASSESSMENT or NATURE CONSERVATION when applicable.
- The contractor shall verify all dimensions and enclosed drawings.
- The author of this drawing is not liable for errors once construction has begun.
- While every effort has been made in the preparation of this plan to avoid mistakes, the author can not guarantee against human error.
- Contractor to verify all dimensions and levels on site before commencing any work.
- Use given dimensions, do not scale.
- All work to comply with NBR and Local Authority requirements.

COPYRIGHT NOTICE

Copyright © 2017 Crag Developments (PTY) LTD. Copyright subsists in this drawing. The person or entity whose name appears in the title block of this drawing is hereby granted a non-exclusive license to use, display, print and / or reproduce this drawing to the extent necessary to carry out and complete the project described in the title block of this drawing.

This license in respect of the copyright is expressly limited as aforesaid and the person and/or entity referred to above shall not be entitled to grant sub-licenses in respect of the copyright in this drawing to any other entity. This license confers no ownership rights in the copyright vesting in the drawing and this drawing and the copyright subsisting therein will, at all times, remain the property of Crag Developments (PTY) LTD. Any unauthorized reproduction, publication, transmission, adaptation and/or inclusion of the drawing in a cinematograph film or television broadcast is an act of copyright infringement which will render the doer of the act liable for civil law copyright infringement and may in certain circumstances render the doer liable to criminal prosecution. Requests and enquiries concerning this drawing and the rights subsisting therein should be addressed to the copyright owner.

ACTS OF PARLIAMENT

All Contractors shall ensure that, before any work is put in hand, they comply with all the necessary Acts of Parliament of the Republic of South Africa.

PROJECT

NEW GAS INSTALLATION ON
ERF 6190
14 HARBOUR ROAD
KLEINMOND

CLIENT

C. VAN DEN BERG

DRAWING

**SITE PLAN
FLOOR PLAN**


DRAWING

COUNCIL SUBMISSION

Scale	1:250; 1:100	Drawn	CFG
Checked	CFG	Date	23 APRIL 2024
Drawing No.	6190/KLEINMOND(CD/2023-50)-01/A1-REV B	Sheet No.	101
Sheet Size	A1	Revision	REV B

C. F. Geldenhuys
FINELINE DRAFTING
CRAG DEVELOPMENTS (PTY) LTD
Architectural Design & Project Management
P.O. BOX 517
CALEDON
7230
C.F. GELDENHUYS : 082 836 8631
JACAPRAD : 20718
https://finelinedrafting.co.za

**PROFESSIONAL ARCHITECTURAL
DRAUGHTSPERSON**
CHARLTON FRANCISCO GELDENHUYS
08:25 AM (Africa/Johannesburg) on 04 Oct 2024
https://webprod.draught.co.za/4361132-8506-468f-0338-ec5004436701

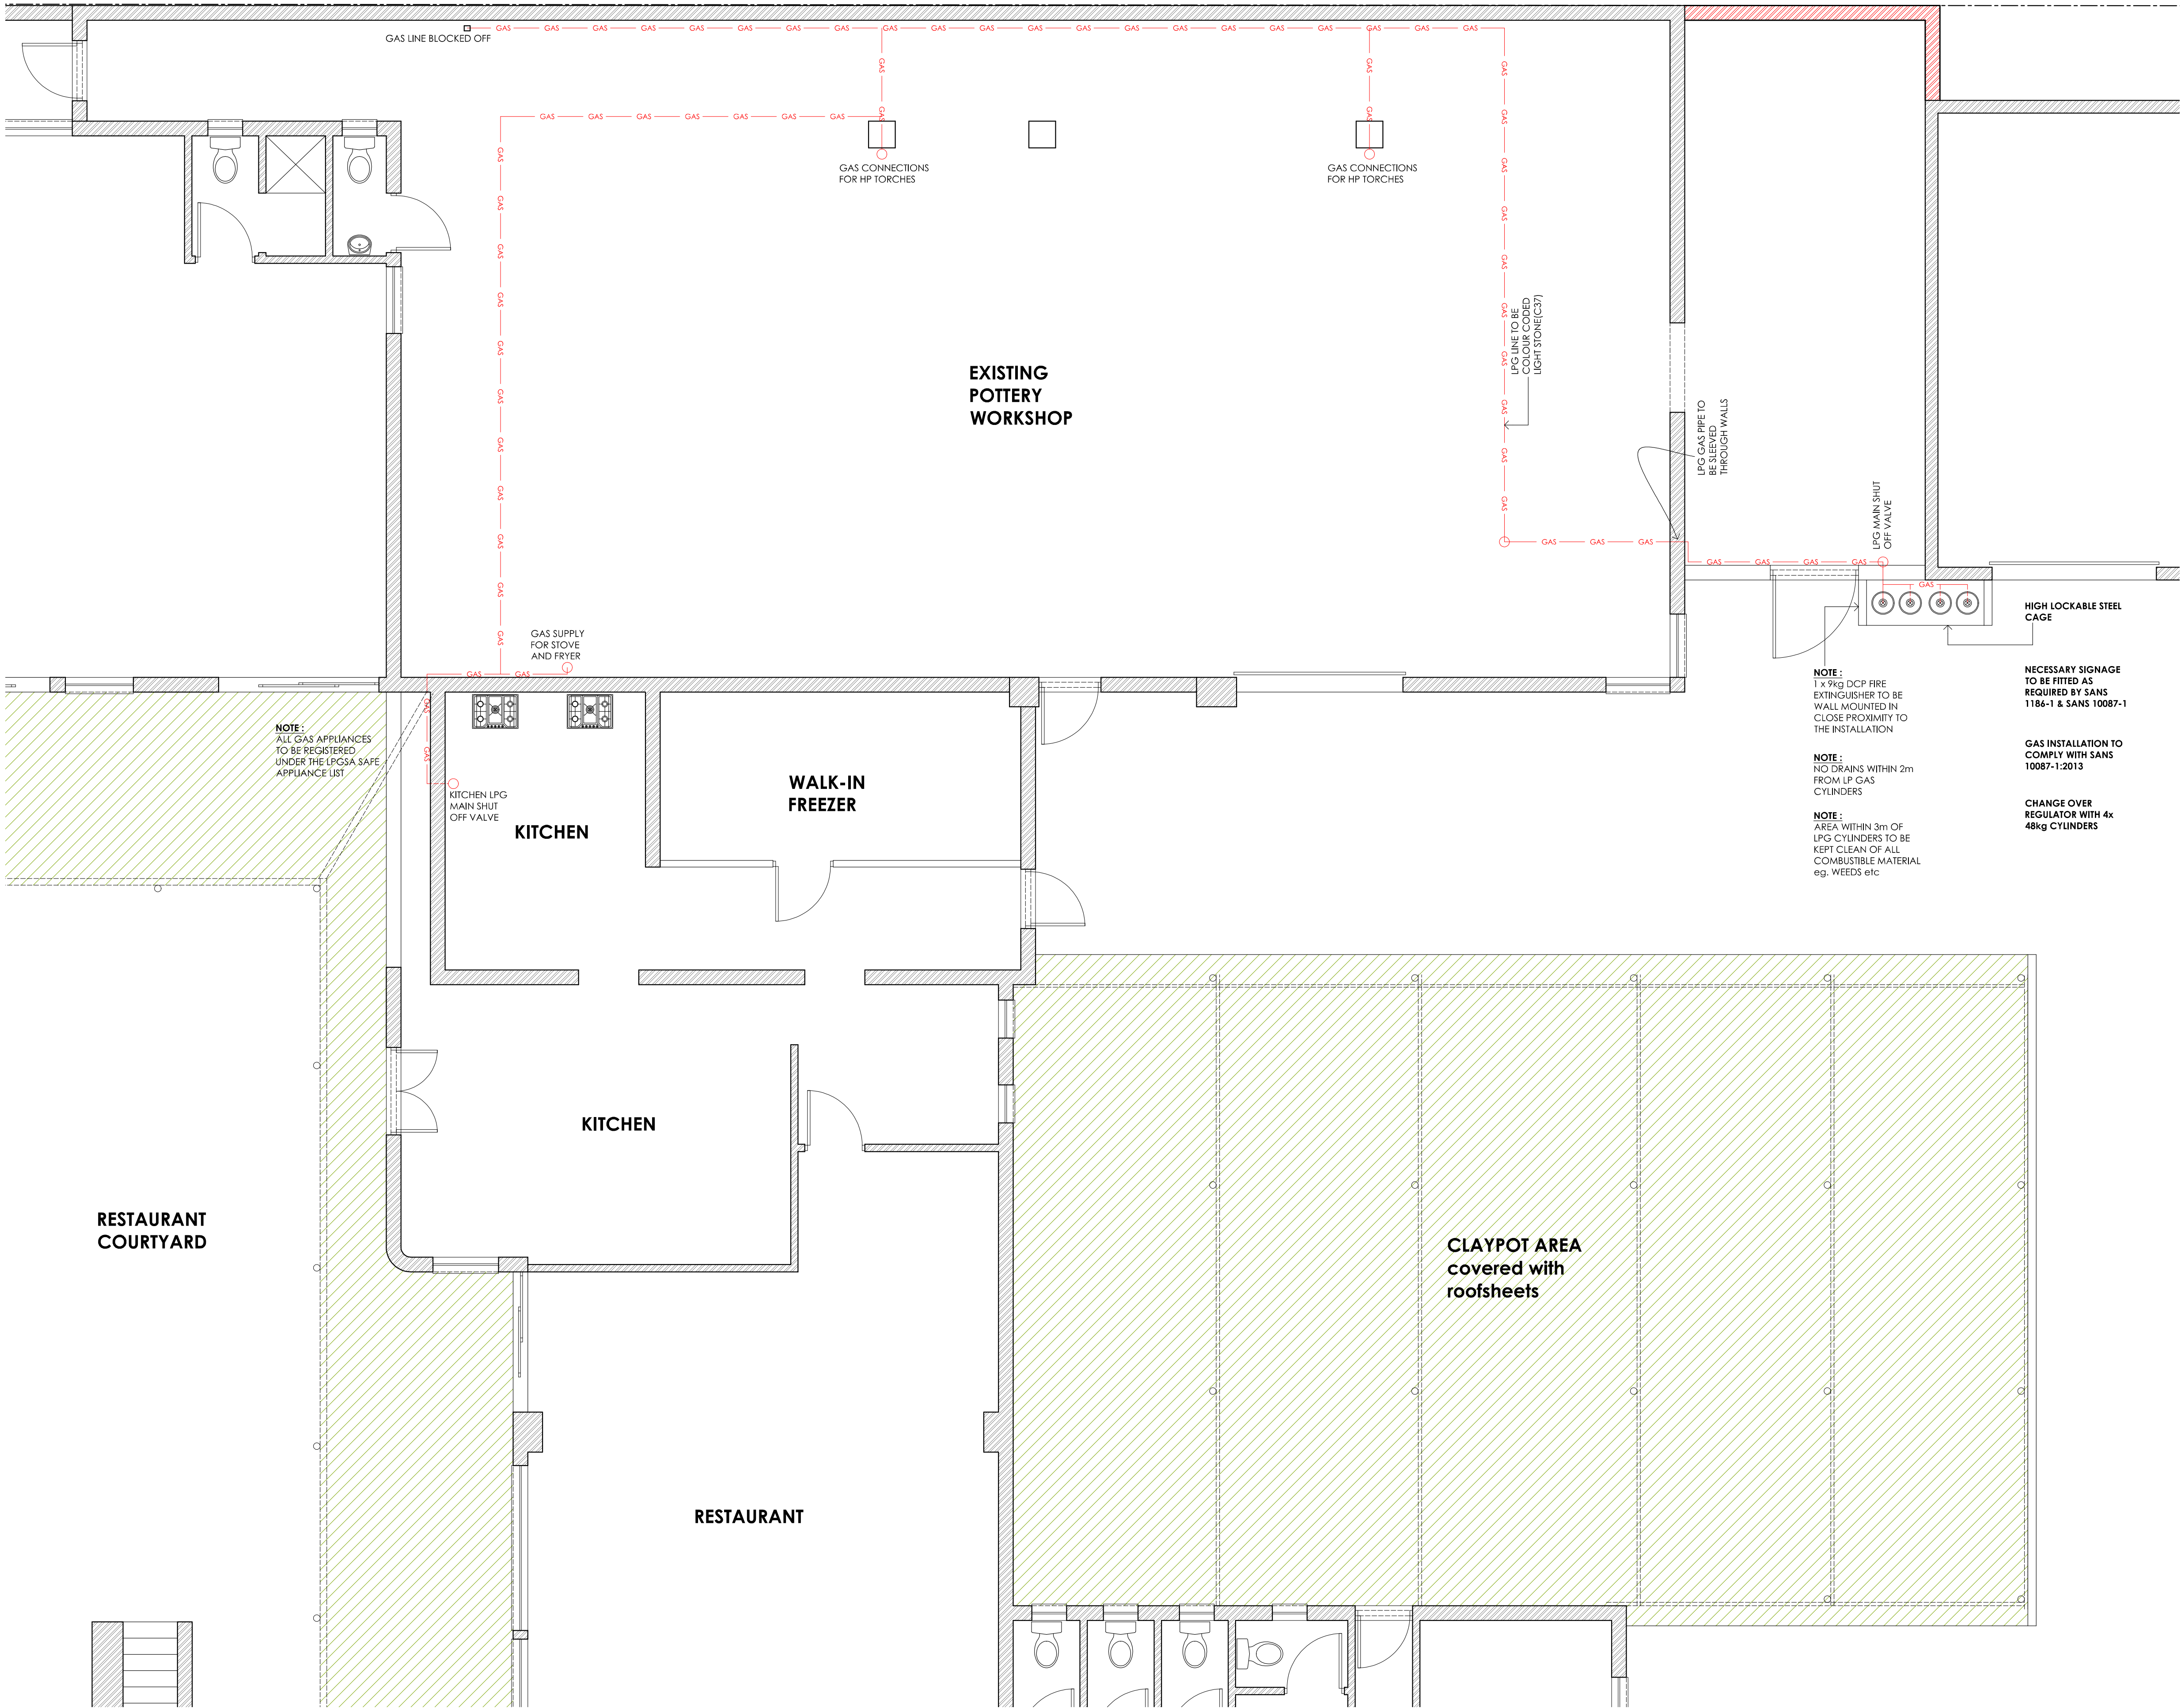

NOTES

- To the best of my knowledge these plans are drawn to comply with owners and/or builders specifications and any changes made on them after print are made will be done at the owners and/or builders expense and responsibility.
- The author of this plan is not responsible for any deviation whatsoever from the specification, design, notes or compliance in terms of the NBR and SANS 10400 (Form 1 & 2).
- The owner and contractor must obey all legislation of THE NBR, NHBRC, HERITAGE WESTERN CAPE, ENVIRONMENTAL ASSESSMENT or NATURE CONSERVATION when applicable.
- The contractor shall verify all dimensions and enclosed drawings.
- The author of this drawing is not liable for errors once construction has begun.
- While every effort has been made in the preparation of this plan to avoid mistakes, the author can not guarantee against human error.
- Contractor to verify all dimensions and levels on site before commencing any work.
- Use given dimensions, do not scale.
- All work to comply with NBR and Local Authority requirements.

COPYRIGHT NOTICE

Copyright © 2017 Crag Developments(PTY)LTD. Copyright subsists in this drawing. The person or entity whose name appears in the title block of this drawing is hereby granted a non-exclusive license to use, display, print and / or reproduce this drawing to the extent necessary to carry out and complete the project described in the title block of this drawing.

This license in respect of the copyright is expressly limited as aforesaid and the person and/or entity referred to above shall not be entitled to grant sub-licenses in respect of the copyright in this drawing to any other entity. This license confers no ownership rights in the copyright vesting in the drawing and this drawing and the copyright subsisting therein will, at all times, remain the property of Crag Developments(PTY)LTD. Any unauthorized reproduction, publication, transmission, adaptation and/or inclusion of the drawing in a cinematograph film or television broadcast is an act of copyright infringement which will render the doer of the act liable for civil law copyright infringement and may in certain circumstances render the doer liable to criminal prosecution. Requests and enquiries concerning this drawing and the rights subsisting therein should be addressed to the copyright owner.

ACTS OF PARLIAMENT

All Contractors shall ensure that, before any work is put in hand, they comply with all the necessary Acts of Parliament of the Republic of South Africa.

PROJECT

**NEW GAS INSTALLATION ON
ERF 6190
14 HARBOUR ROAD
KLEINMOND**

CLIENT

C. VAN DEN BERG

DRAWING

FLOOR PLAN

DRAWING

COUNCIL SUBMISSION

Scale	Drawn
1:50	CFG
Checked	Date
CFG	23 APRIL 2024
Drawing No.	Sheet No.
6190/KLEINMOND(CD/2023-50)-02/A1-REV B	102
Sheet Size	Revision
A1	REV B

C.F. Geldenhuys
FINELINE DRAFTING
CRAG DEVELOPMENTS (PTY) LTD
Architectural Design & Project Management
P.O. BOX 517
CALEDON
7230
C.F. GELDENHUYS : 082 836 8637
JACAP-PAID : 20718
<https://finelinedrafting.co.za>

**SOUTH AFRICAN COUNCIL
ARCHITECTURAL PROFESSION**

**PROFESSIONAL ARCHITECTURAL
DRAUGHTSPERSON**

CHARLTON FRANCISCO GELDENHUYS

08:25 AM (Africa/Johannesburg) on 04 Oct 2024
<https://finelinedrafting.co.za/6190-KLEINMOND-02-A1-REV-B>