


Available  
Sold

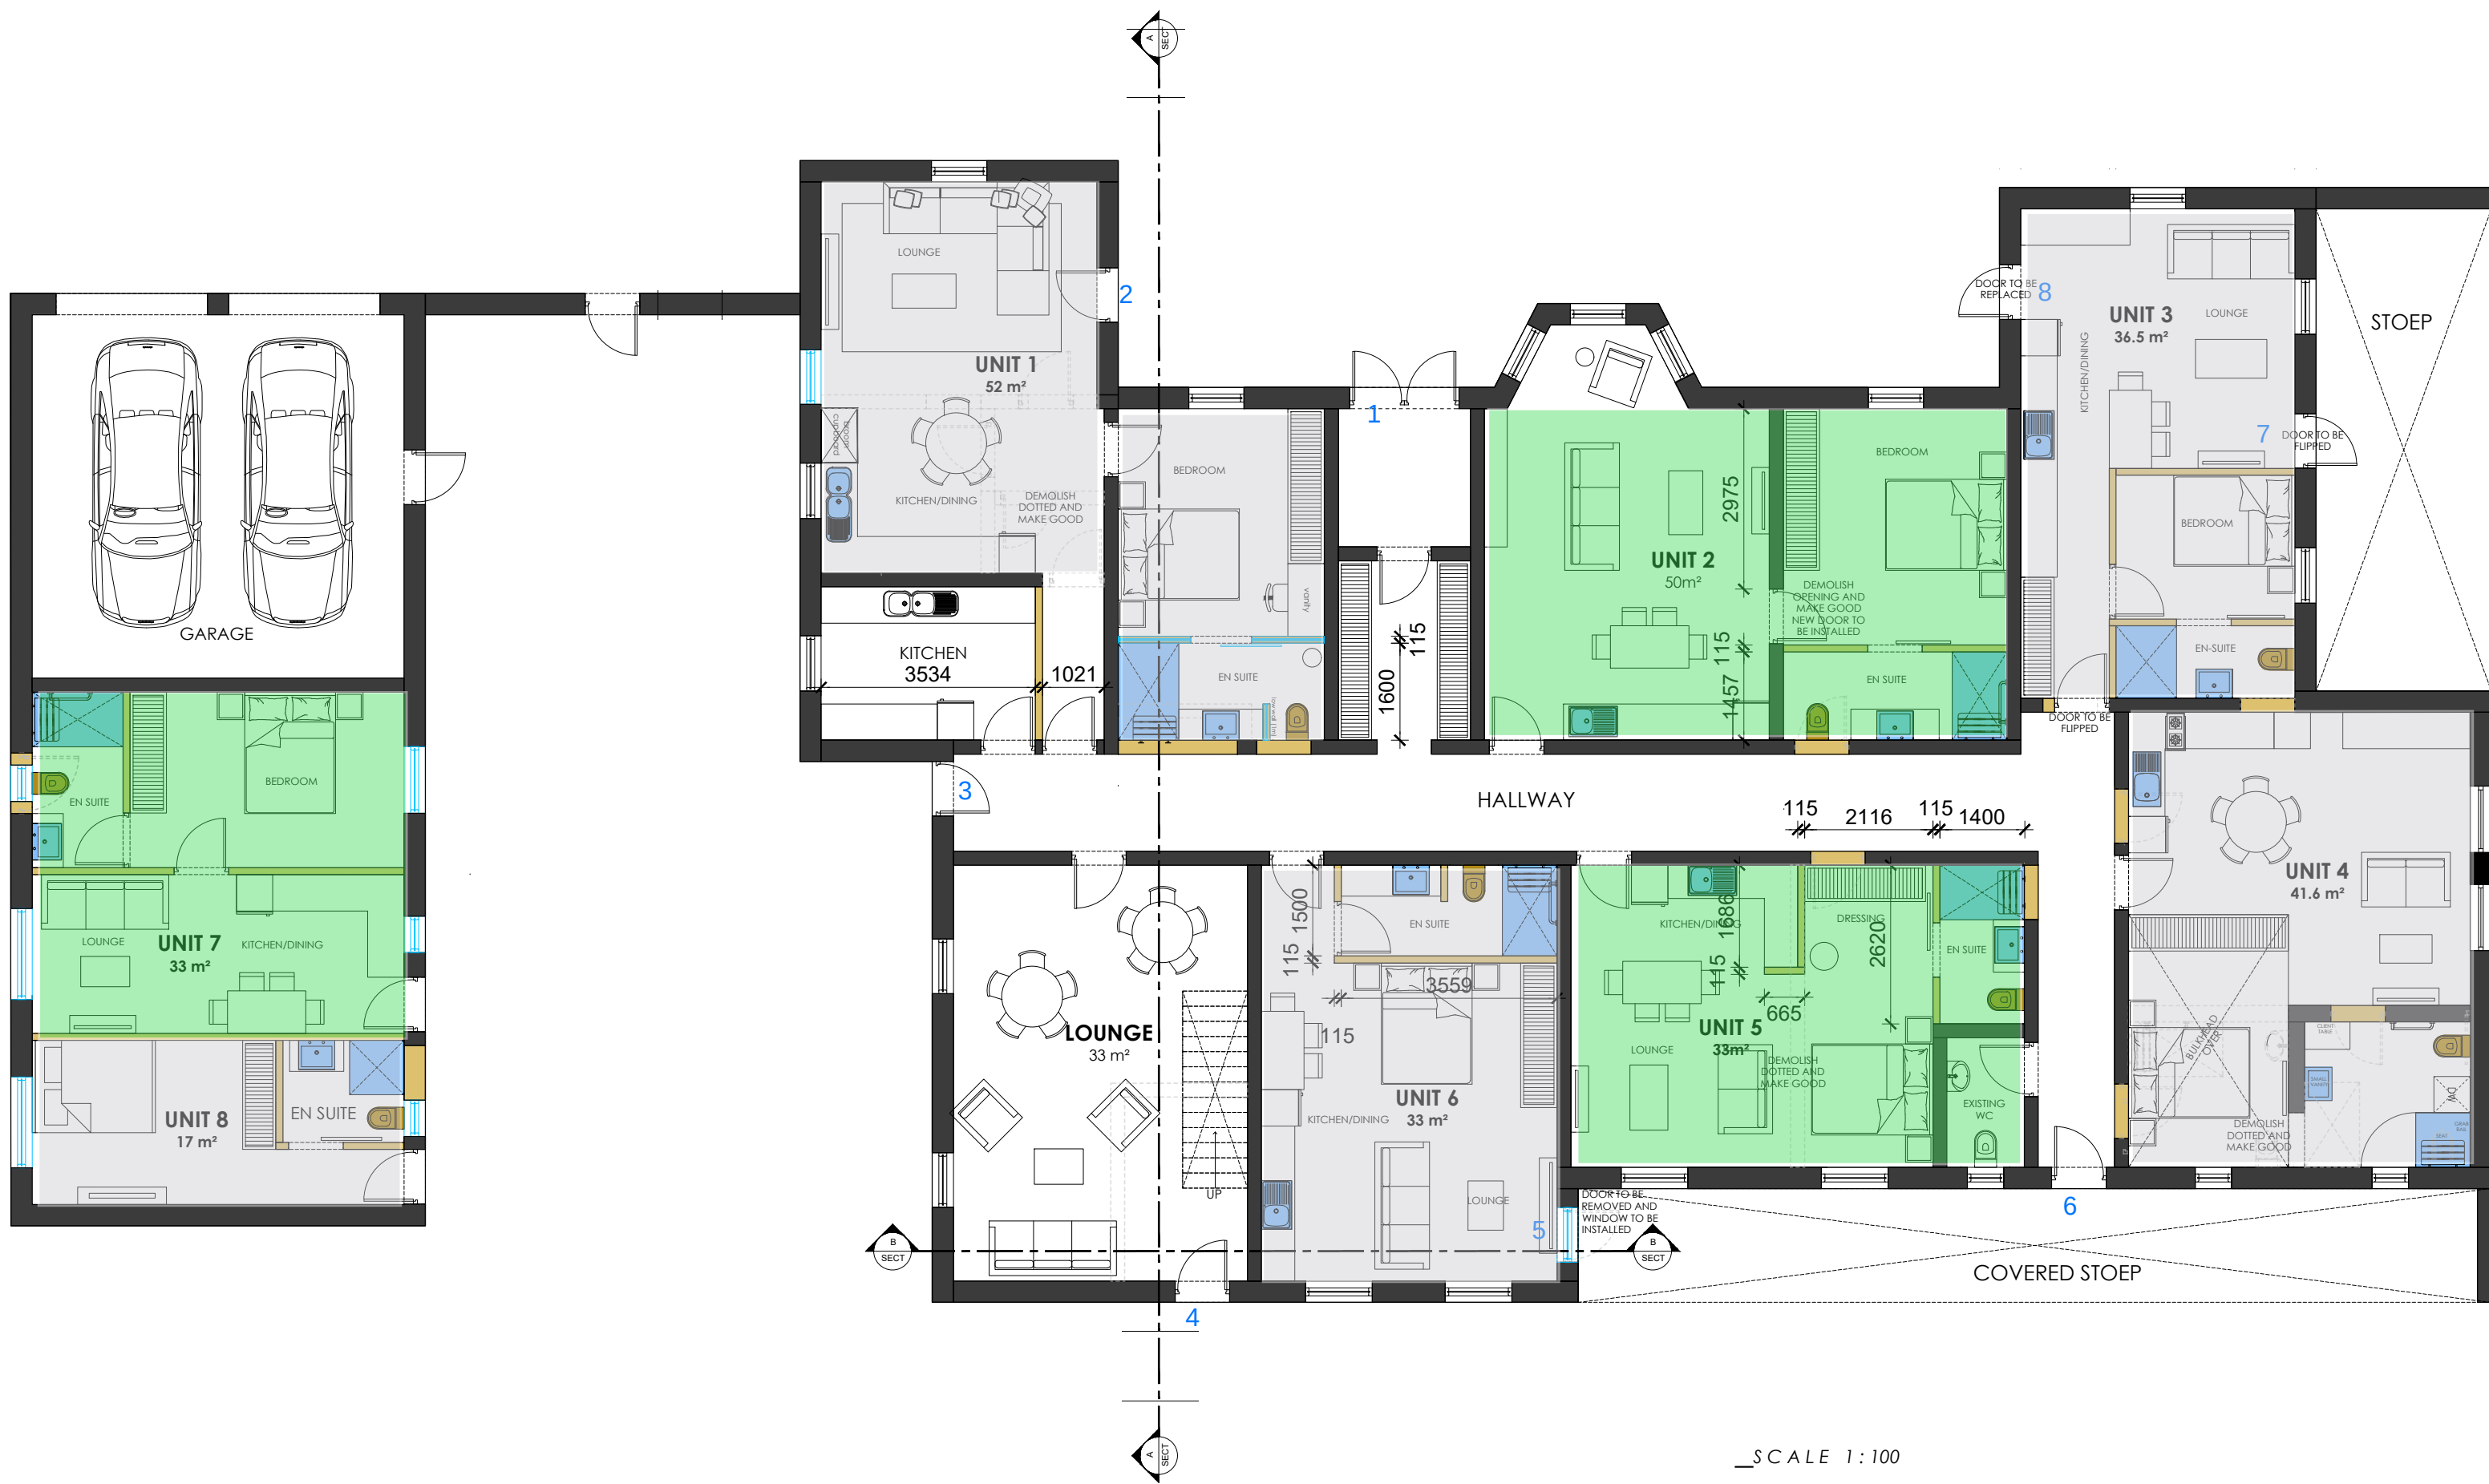

- Koperslys**
- 1) Johanna Theron
  - 2) Oop
  - 3) Christa Coetzee
  - 4) Hermien de Beer
  - 5) Oop
  - 6) Sonja Hugo
  - 7) Oop
  - 8) Pieter du Toit

PROJECT:  
COMBRINCK'S GIFT  
LIFE RIGHTS UNITS

LOCATION:  
VILLIERSDORP

ERF: 4935

DRAWING:  
FLOOR PLAN

DATE:  
2026 06 21

SCALE:  
AS INDICATED

OWNER'S SIGNATURE:

DRAWN:  
DDV

DWG. No.  
101

ARCH. SIGNATURE:

grow  
architecture

ARCHITECTURE  
PROJECT MANAGEMENT

INFO@GROWARCHITECTURE.COM  
WWW.GROWARCHITECTURE.COM

UNIT 15, CANAL EDGE 4, TYGER WATERFRONT, BELLVILLE  
087 702 7619 | 082 681 4454