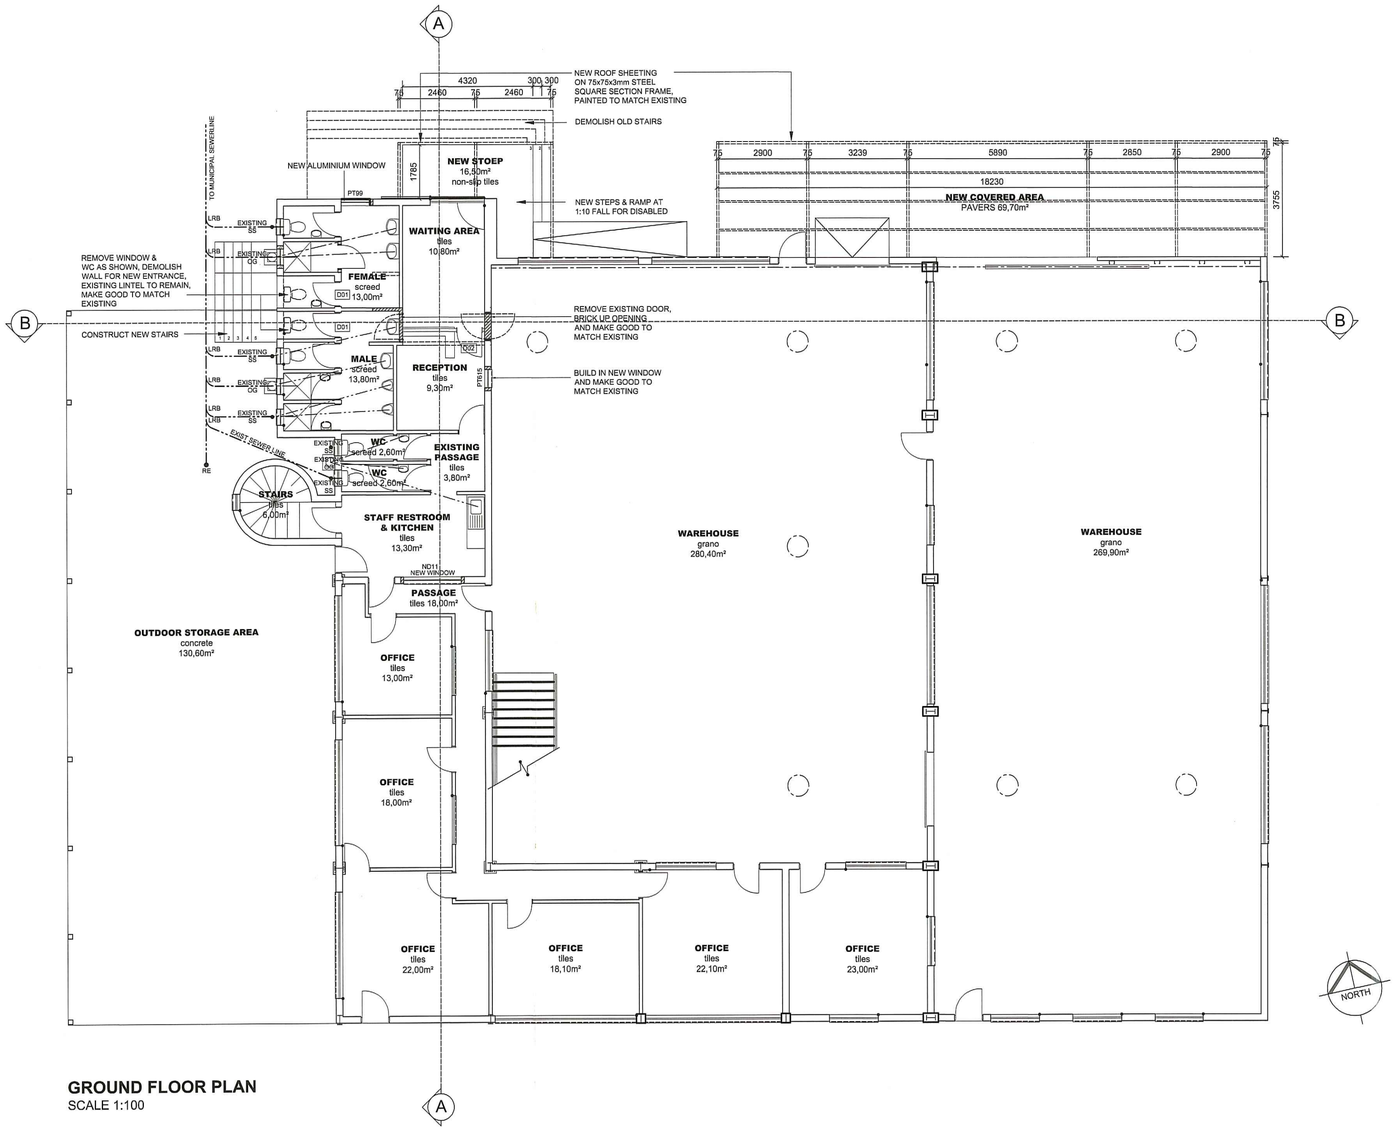

GROUND FLOOR PLAN
SCALE 1:100

DOOR/WINDOW SCHEDULES
NOTE: ALL GLAZING LARGER THAN 1m² TO BE SAFETY GLASS, ALL PANELS 500mm FROM FFL TO BE SAFETY GLASS.

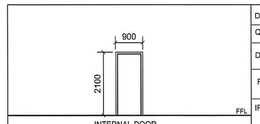

INTERNAL DOOR

DOOR:	D01
QUANTITY:	4 (SEE PLAN FOR LH OR RH ROTATION)
DESCRIPTION:	MILD STEEL DOOR FRAME WITH HOLLOW CORE DOOR
FINISHING:	PAINTED, COLOUR TO ARCHITECT
IRONMONGERY:	AS PER CLIENT

INTERNAL DOOR

DOOR:	D02
QUANTITY:	1 (SEE PLAN FOR LH OR RH ROTATION)
DESCRIPTION:	ALUMINIUM DOOR & SECURITY SCREEN
FINISHING:	NATURAL ANODIZED ALUMINIUM FINISH
IRONMONGERY:	AS PER MANUFACTURER
GLAZING:	6.38mm CLEAR SAFTY GLASS

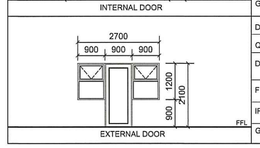

EXTERNAL DOOR

DOOR:	D03
QUANTITY:	1
DESCRIPTION:	CUSTOM MADE ALUMINIUM DOOR WITH SIDELIGHTS
FINISHING:	NATURAL ANODIZED ALUMINIUM FINISH
IRONMONGERY:	AS PER MANUFACTURER
GLAZING:	6.38mm CLEAR SAFTY GLASS

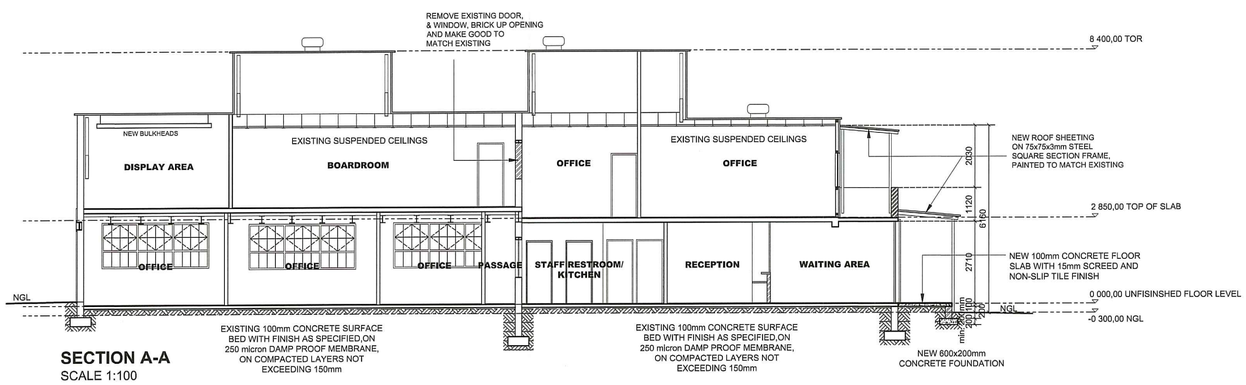

SECTION A-A
SCALE 1:100

NOTES:

ALL DIMENSIONS TO BE VERIFIED ON SITE PRIOR TO CONSTRUCTION. ANY DISCREPANCIES TO BE REPORTED TO THE ARCHITECT IMMEDIATELY.

NR	REVISIONS	DATE

PLOT
2019.08.08.dwg printed on 12 Aug 2019 at 15:30:49

© PLA Inc. DO NOT COPY OR MAKE ADAPTATIONS

SIGNED DATE

COPYRIGHT RESERVED

ARCHITECT:
PRINSLOO LOUBSER ARCHITECTS
22 NACHTIGAL STREET, UNIT 2, P.O. BOX 22111,
WINDHOEK, NAMIBIA, TEL: +264 61 237 162,
FAX: +264 61 232 013, E-MAIL: info@pla.com.na

MUNICIPAL DRAWINGS (MD)

PROJECT TITLE:
ADDITIONS AND ALTERATIONS ON ERF 106,LAFRENZ, WINDHOEK FOR AVBOB

DRAWING TITLE:
GROUND FLOOR LAYOUTS, SECTION A-A, SECTION C-C & DOOR/WINDOW SCHEDULES

SCALE	DRAWN	CHECKED	DATE
AS SHOWN	B.C.L	G.L	12 Aug 2019

CONSULTANT DRAWING No.
19/14-100

REVISION

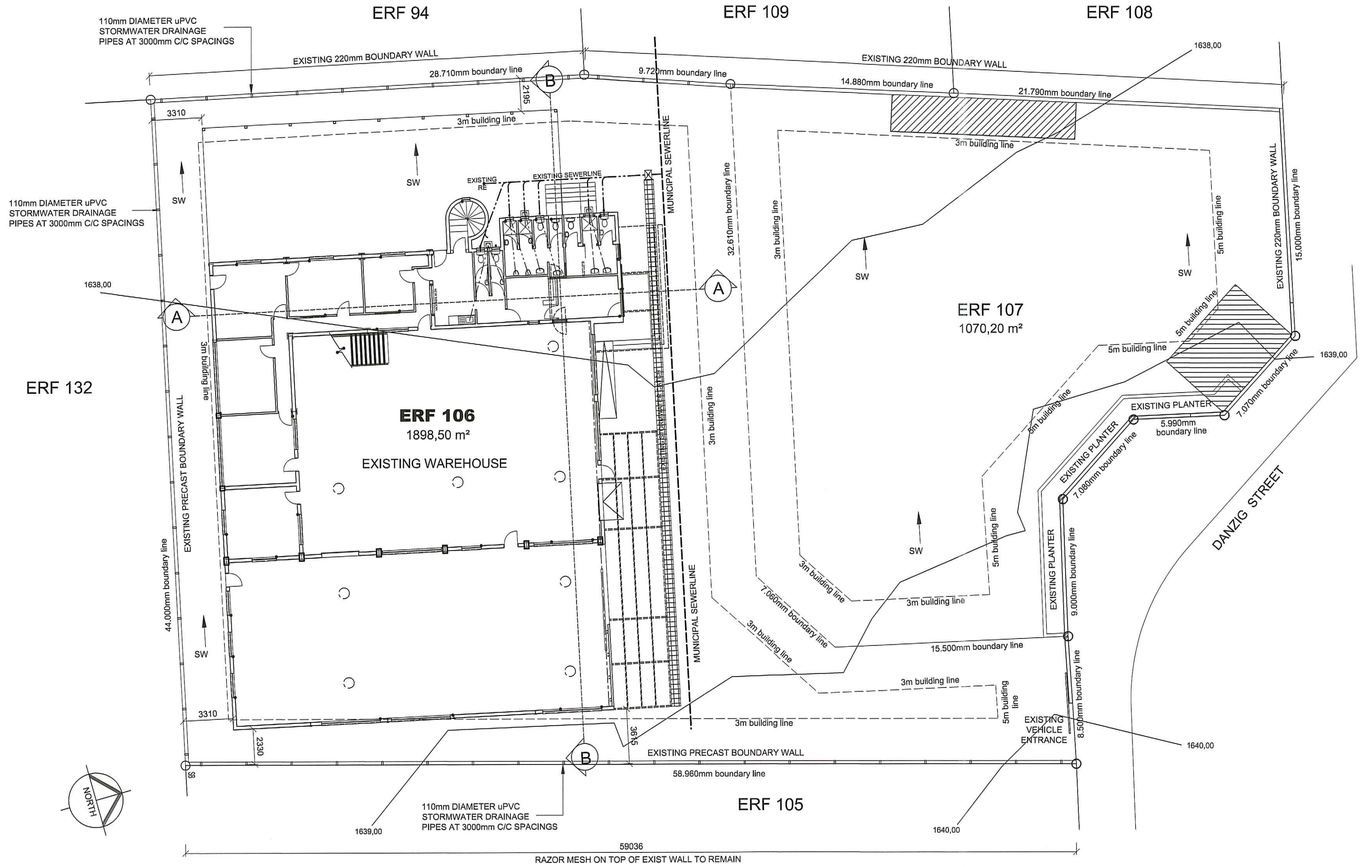

SITE PLAN
SCALE 1:200

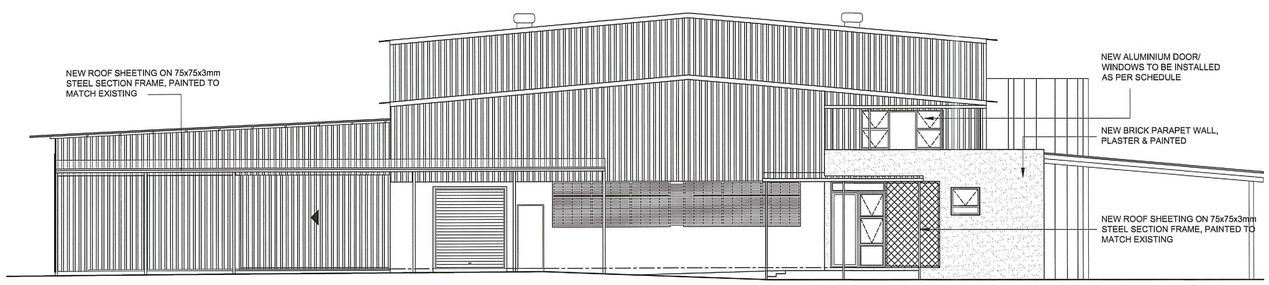

NORTH EAST ELEVATION
SCALE 1:100

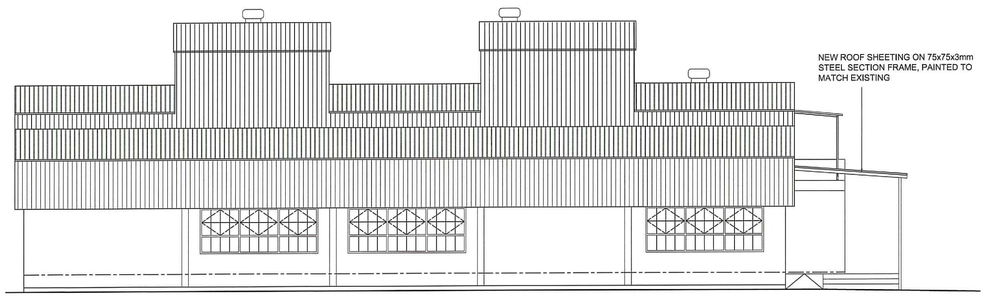

SOUTH EAST ELEVATION
SCALE 1:100

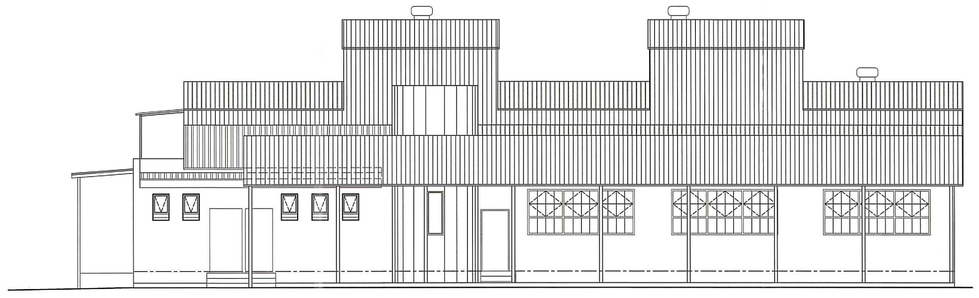

NORTH WEST ELEVATION
SCALE 1:100

NOTES:

ALL DIMENSIONS TO BE VERIFIED ON SITE PRIOR TO CONSTRUCTION. ANY DISCREPANCIES TO BE REPORTED TO THE ARCHITECT IMMEDIATELY.

AREAS	
ERF 106 SITE:	1898,50m²
NEW ADDITIONS:	91,20m²
EXISTING TOTAL:	1311,30m²
FIRST FLOOR:	812,30m²
GROUND FLOOR:	499,00m²
COVERAGE:	47,60%

NR	REVISIONS	DATE

PLOT
2019.08.08.dwg printed on 12 Aug 2019 at 15:29:49

© PLA inc. DO NOT COPY OR MAKE ADAPTATIONS

SIGNED DATE

COPYRIGHT RESERVED

ARCHITECT:
PRINSLOO LOUBSER ARCHITECTS
22 NACHTIGAL STREET, UNIT 2, P.O. BOX 22111,
WINDHOEK, NAMIBIA, TEL: +264 61 237 162,
FAX: +264 61 232 015, E-MAIL: info@pla.com.na

MUNICIPAL DRAWINGS (MD)

PROJECT TITLE:
ADDITIONS AND ALTERATIONS ON ERF 106,LAFRENZ, WINDHOEK FOR AVBOB

DRAWING TITLE:
SITE PLAN, BOUNDARY WALL PLAN & SECTION, ELEVATIONS & SECTION D-D

SCALE	DRAWN	CHECKED	DATE
AS SHOWN	B.C.L	G.L	12 Aug 2019

CONSULTANT DRAWING No.
19/14-000

REVISION