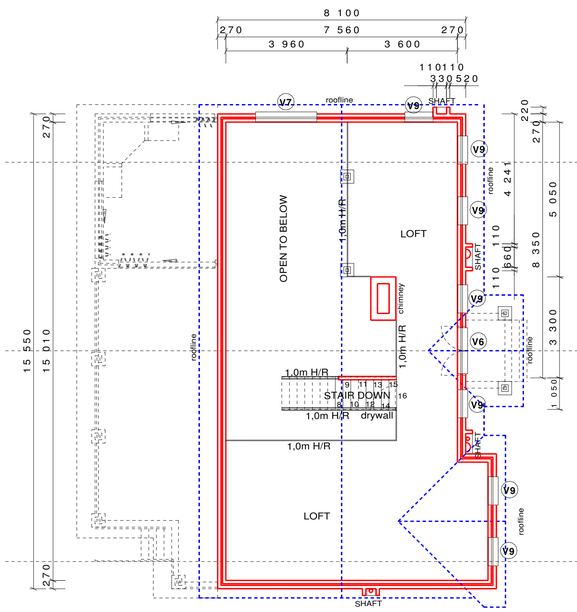

LOFT
SCALE 1: 100

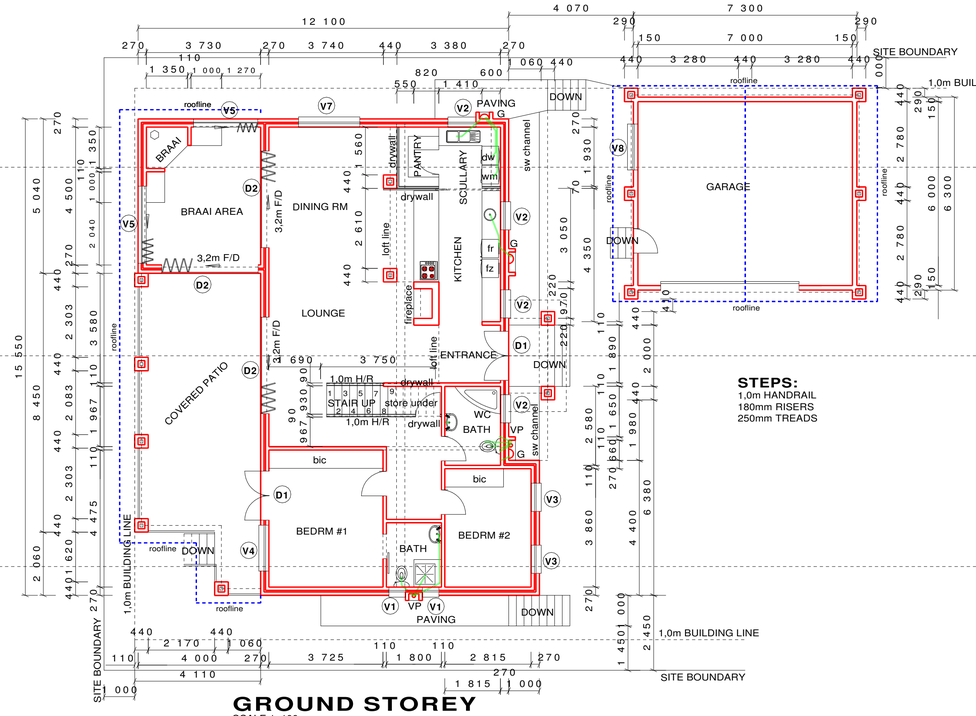

GROUND STOREY
SCALE 1: 100

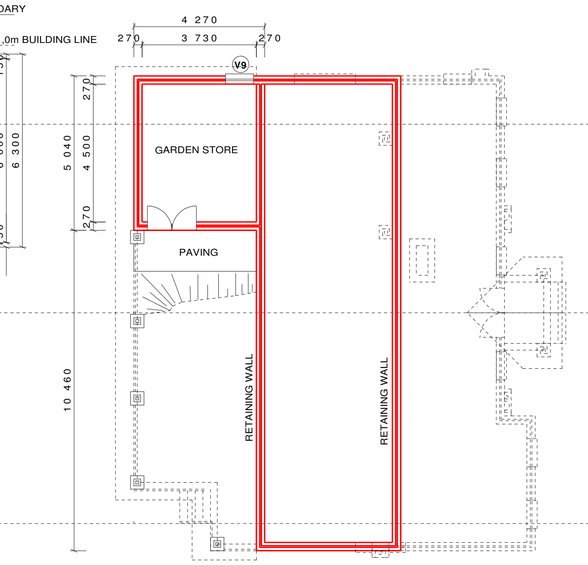

STEPS:
1,0m HANDRAIL
180mm RISERS
250mm TREADS

BASEMENT
SCALE 1: 100

SECTION A-A

SECTION B-B

SECTION C-C

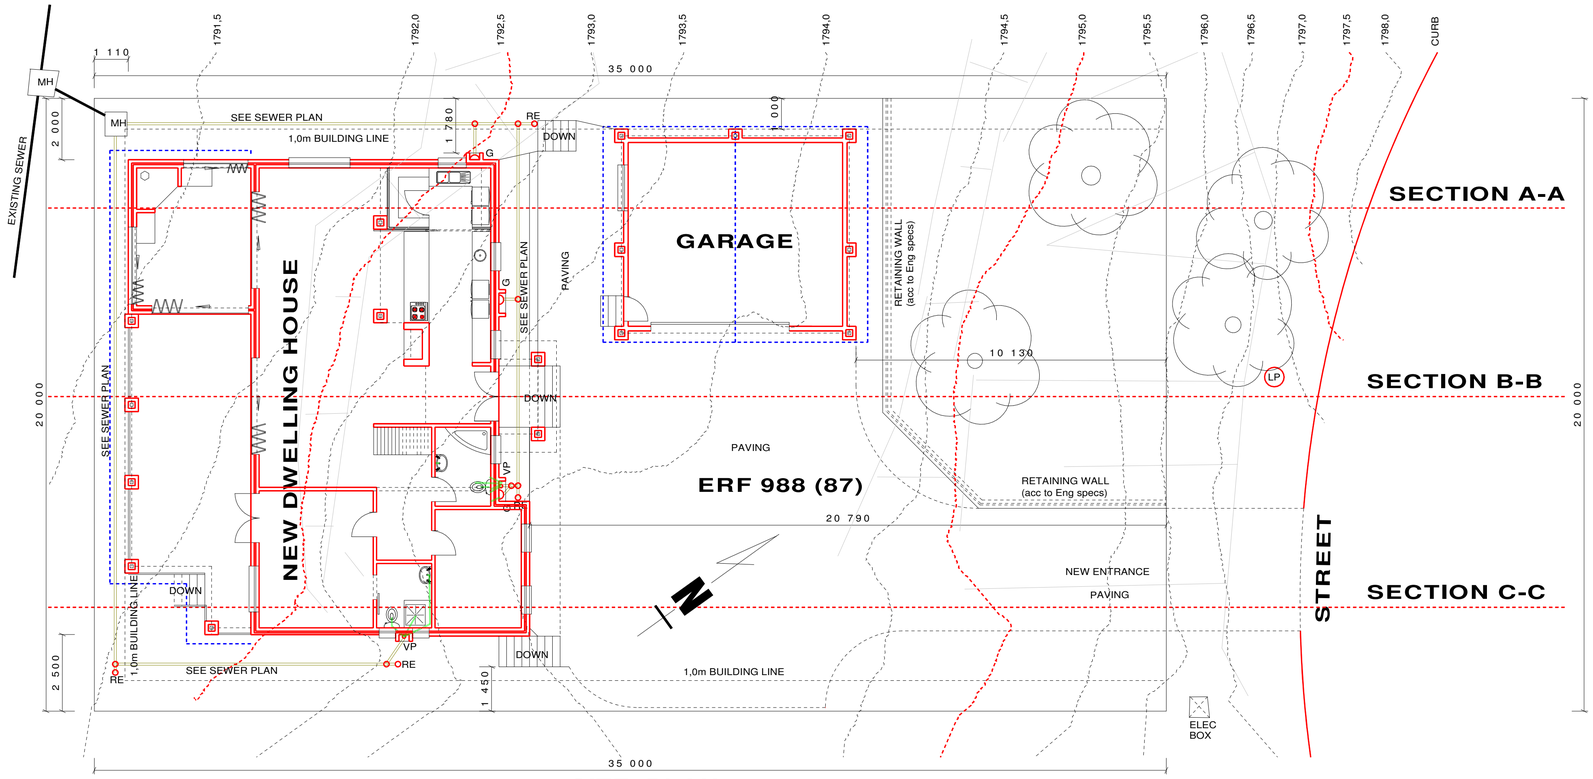

SITE PLAN
SCALE 1: 100

OWNER'S RESPONSIBILITIES & APPROVAL:
BY ENDORSING THESE DRAWINGS, THE OWNER ACCEPTS FULL RESPONSIBILITY FOR THE MAINTENANCE OF THE STRUCTURE/S AND INSALLATIONS DEPICTED HERE ON, TO GIVE TIMEOUS NOTICE TO THE LOCAL AUTHORITY, PROFESIONALS OF ANY CHANGES TO BE MADE & TO RETAIN THE SERVICES OF ALL PROFESSIONALS AS NOTED IN PART A OF SANS 10400.

SIGNED BY OWNER / AUTHORISED AGENT.

DRAWING TITLE:
NEW HOUSE & GARAGE

OWNER / AUTH AGENT	**DRAWN:** M. STRYDOM
ADDRESS: **ERF 998 (87)** STREET THE CLARENS GOLF ESTATE CLARENS DIHLABENG LOCAL MUNICIPALITY	**DESIGNED:** M. STRYDOM
	DATE: 30-03-2023
	SCALE: AS SHOWN
	PLAN Nr: **TD/006/03-23** SHEET 1/ 3 Rev. -A- Ref: 998 UCD

PROFESSIONAL ARCHITECTURAL TECHNOLOGIST
MARIUS STRYDOM
10:56 AM (24hrs)/whenever/signed on 11 May 2022

TECHNO DRAUGHT
BUILDING CONSULTANTS
MARIUS STRYDOM
PR.Arch.T Reg.Nr. T0319
SEL. : 062 149 4510
COALES STR. 20 BLOEMFONTEIN
HOSPITAALPARK 9301
E-MAIL: marius.technobloem@gmail.com
FAX: 086 540 7372