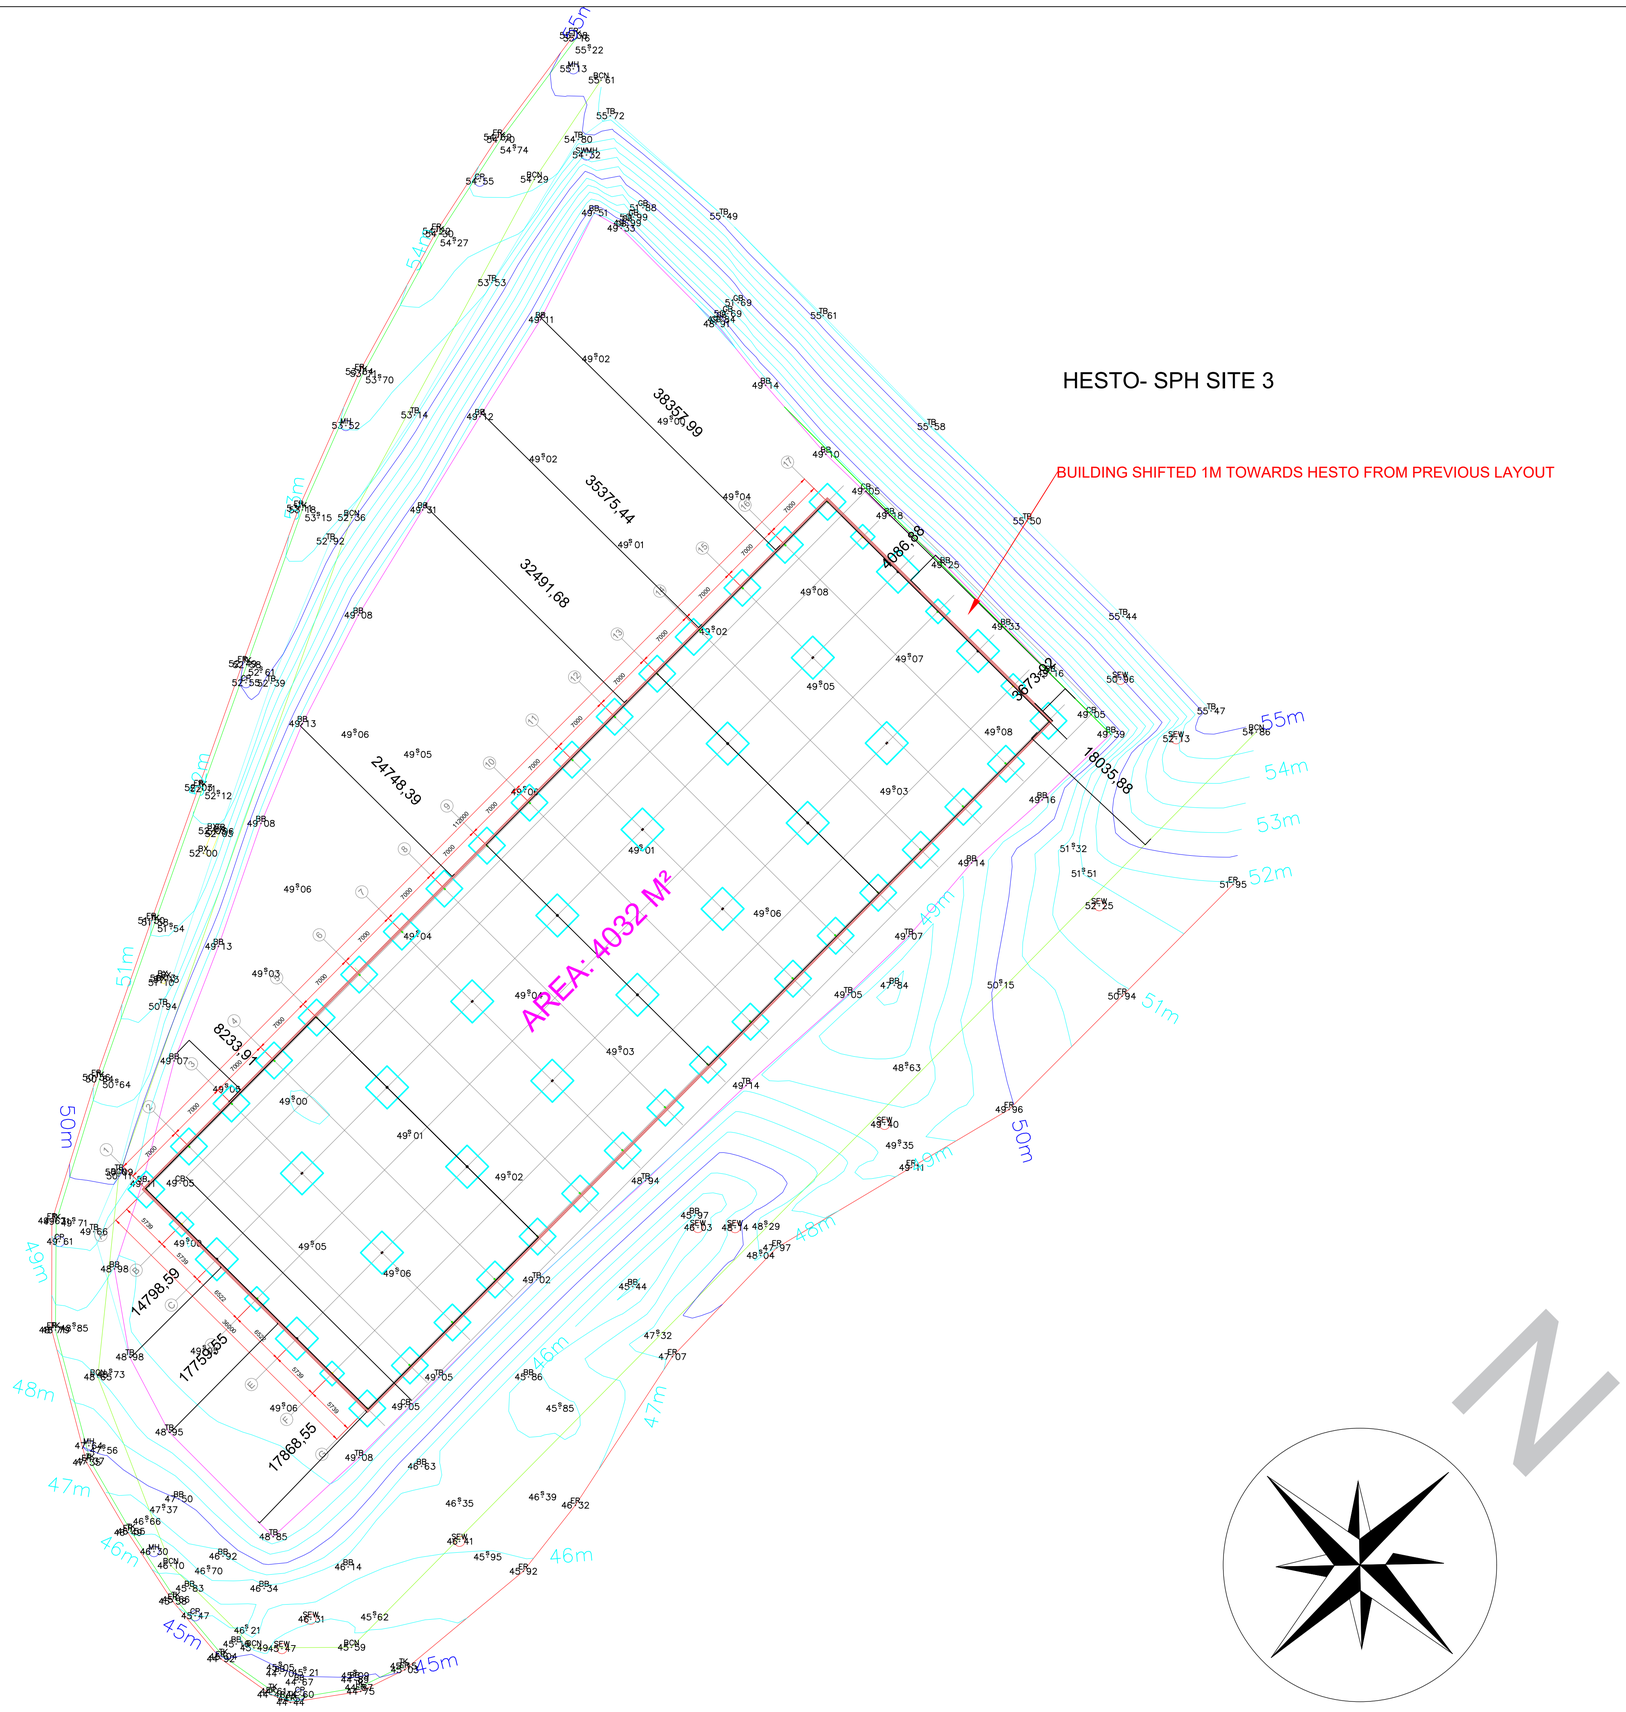

Note:

This drawing is copyright, reserved and remains the property of SHREE PROPERTY HOLDINGS (PTY) LTD.

Contractors and subcontractors are to check all site dimensions and levels before commencing work.
Figured dimensions are to be taken in preference to scaled dimensions.
The architects are to be notified of any variations or discrepancies.
Each contractor shall be responsible for ensuring the structural stability of all components of his work and ascertain that the main structure is capable of supporting all loads applied thereto.
All work to be executed in strict accordance with bye laws and regulations of the local authorities.
All SABS applicable codes of practice to be used.
All electrical and plumbing work is to be undertaken by registered artisans.

DESCRIPTION

skreeprop.com
3RD FLOOR, PRAN BOULVARD
6 NOKWE AVENUE, RIDGESIDE
UMHLANGA, 4319

SHREE PROPERTY HOLDINGS

PROJECT:
WOOMEAD 2 SURVEY

ADDRESS:
WOODMEAD SITE 2

SITE AREA

DRAWN BY: NK	CHECKED:	APPROVED:
SCALE: AS SHOWN	DATE: 06.10.2025	
JOB NO:	DRAWING NO: REV002	