



WHITE STINKWOOD STREET

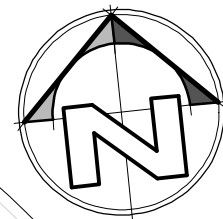


ERF 30612

COVERED DWELLING	= 160m ²
COVERED PATIO	= 13m ²
TOTAL AREA	= 173m ²
YARD	= 18m ²

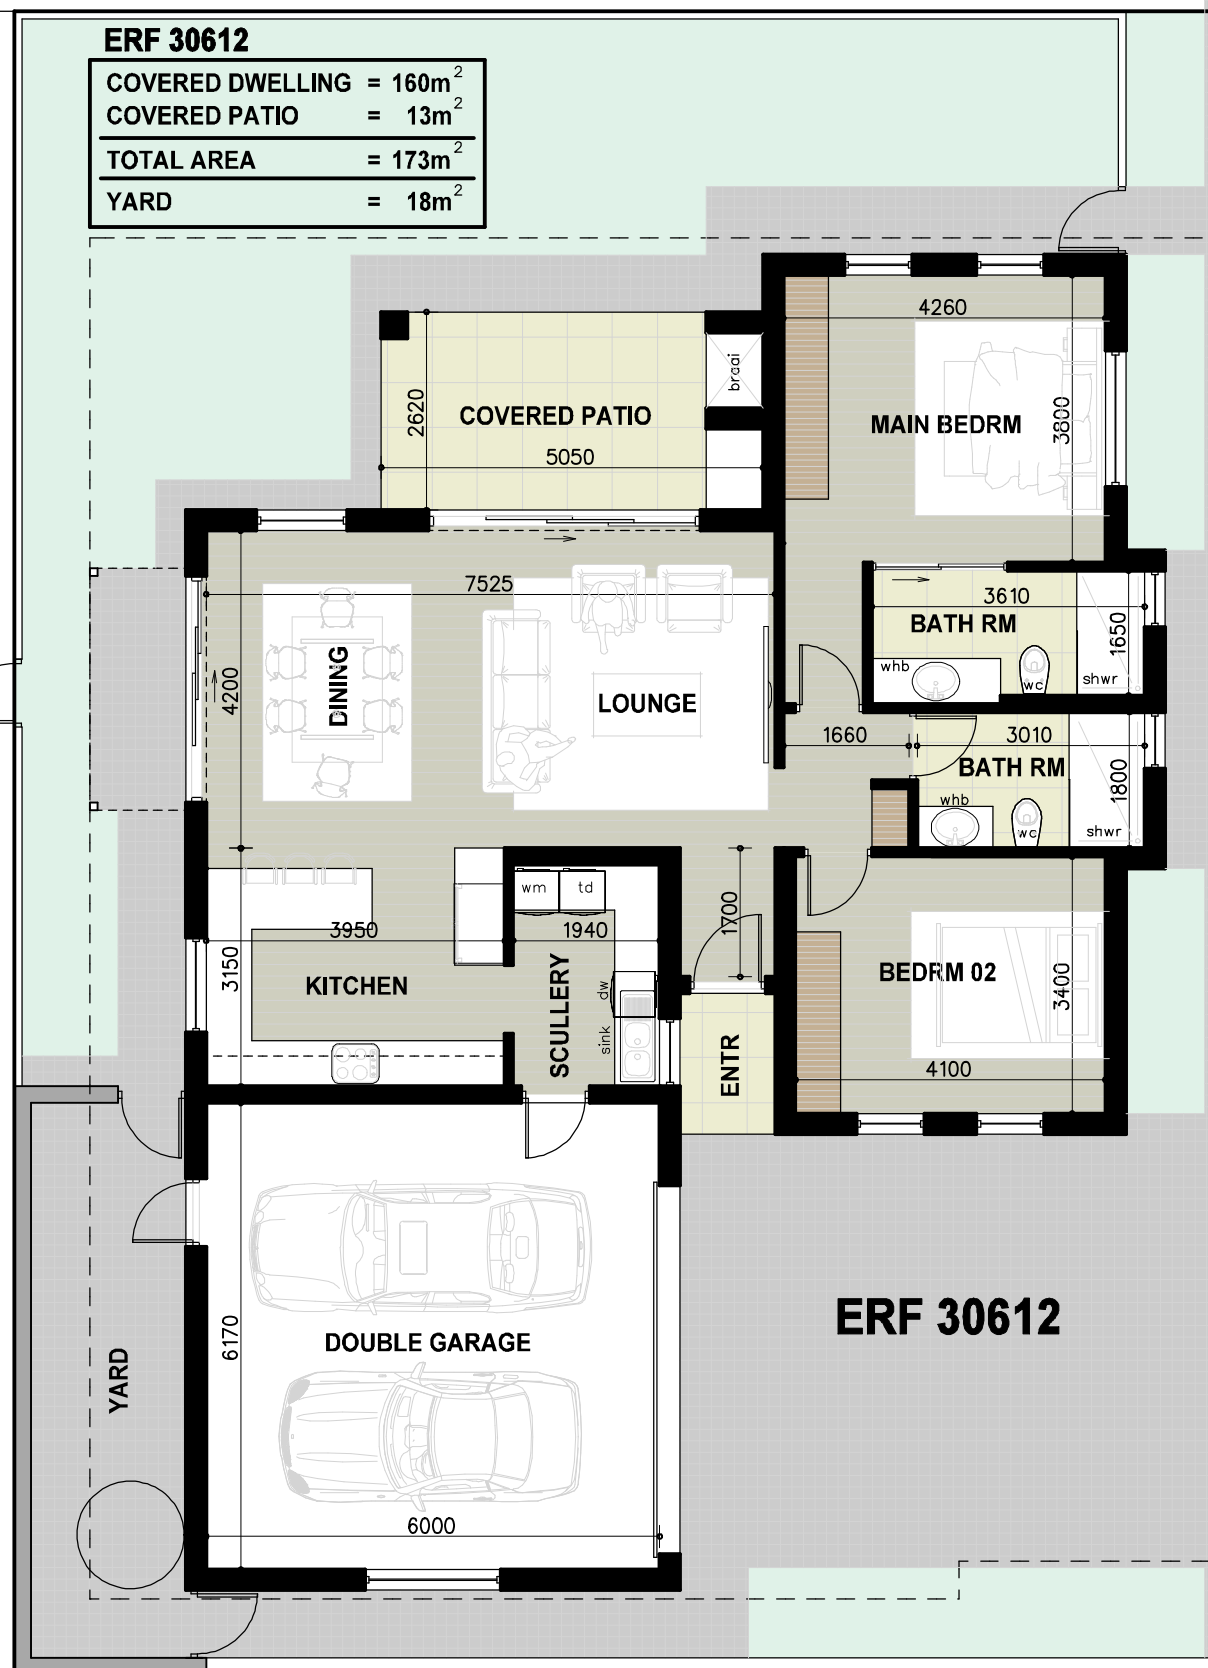

ERF 30612

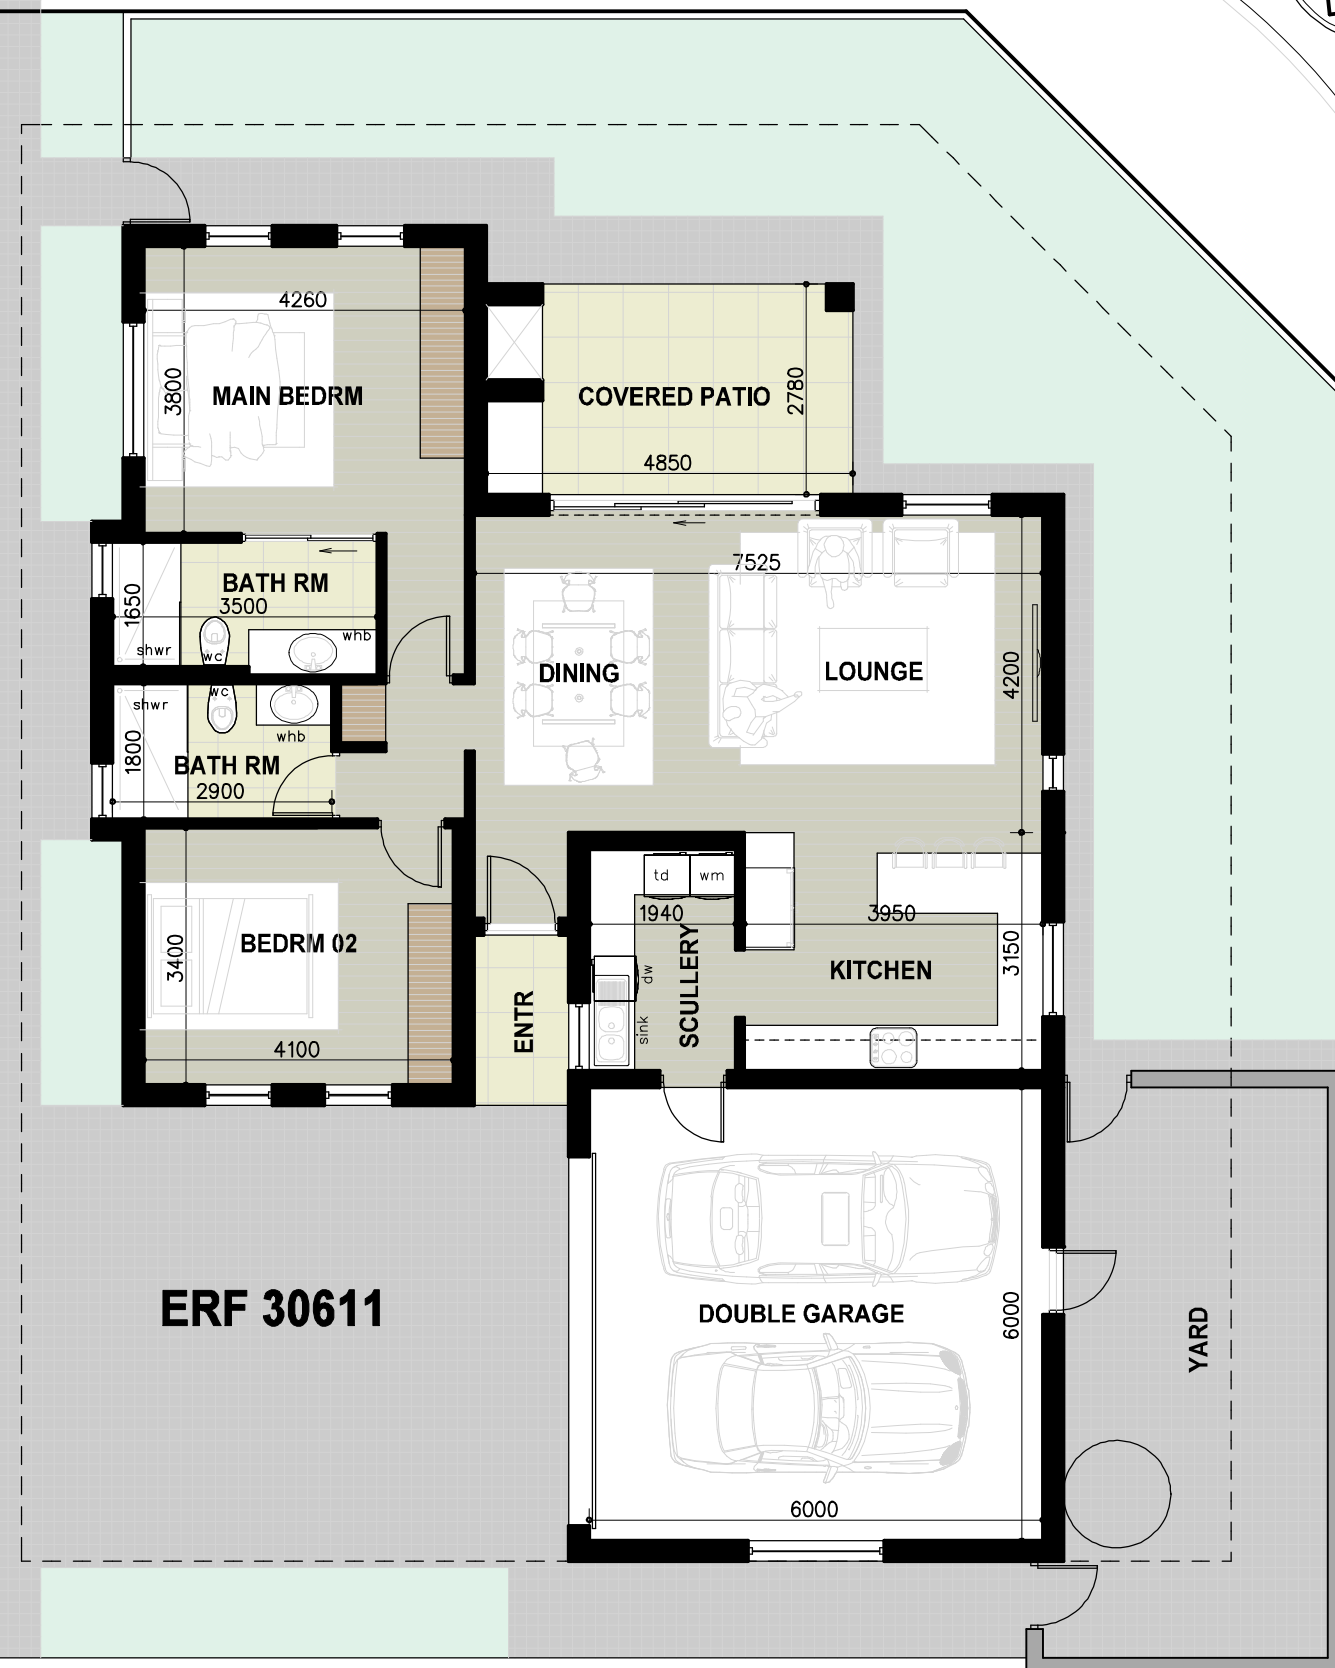

ERF 30611

ERF 30610

ERF 30611

COVERED DWELLING	= 159m ²
COVERED PATIO	= 13m ²
TOTAL AREA	= 172m ²
YARD	= 18m ²

KRAAIBOSCH
PARK

HOUSE 30612 & 30611
PROPOSED NEW DWELLING ON ERF 30612 & 30611 KRAAIBOSCH PARK

SWARTHOUT CRESCENT