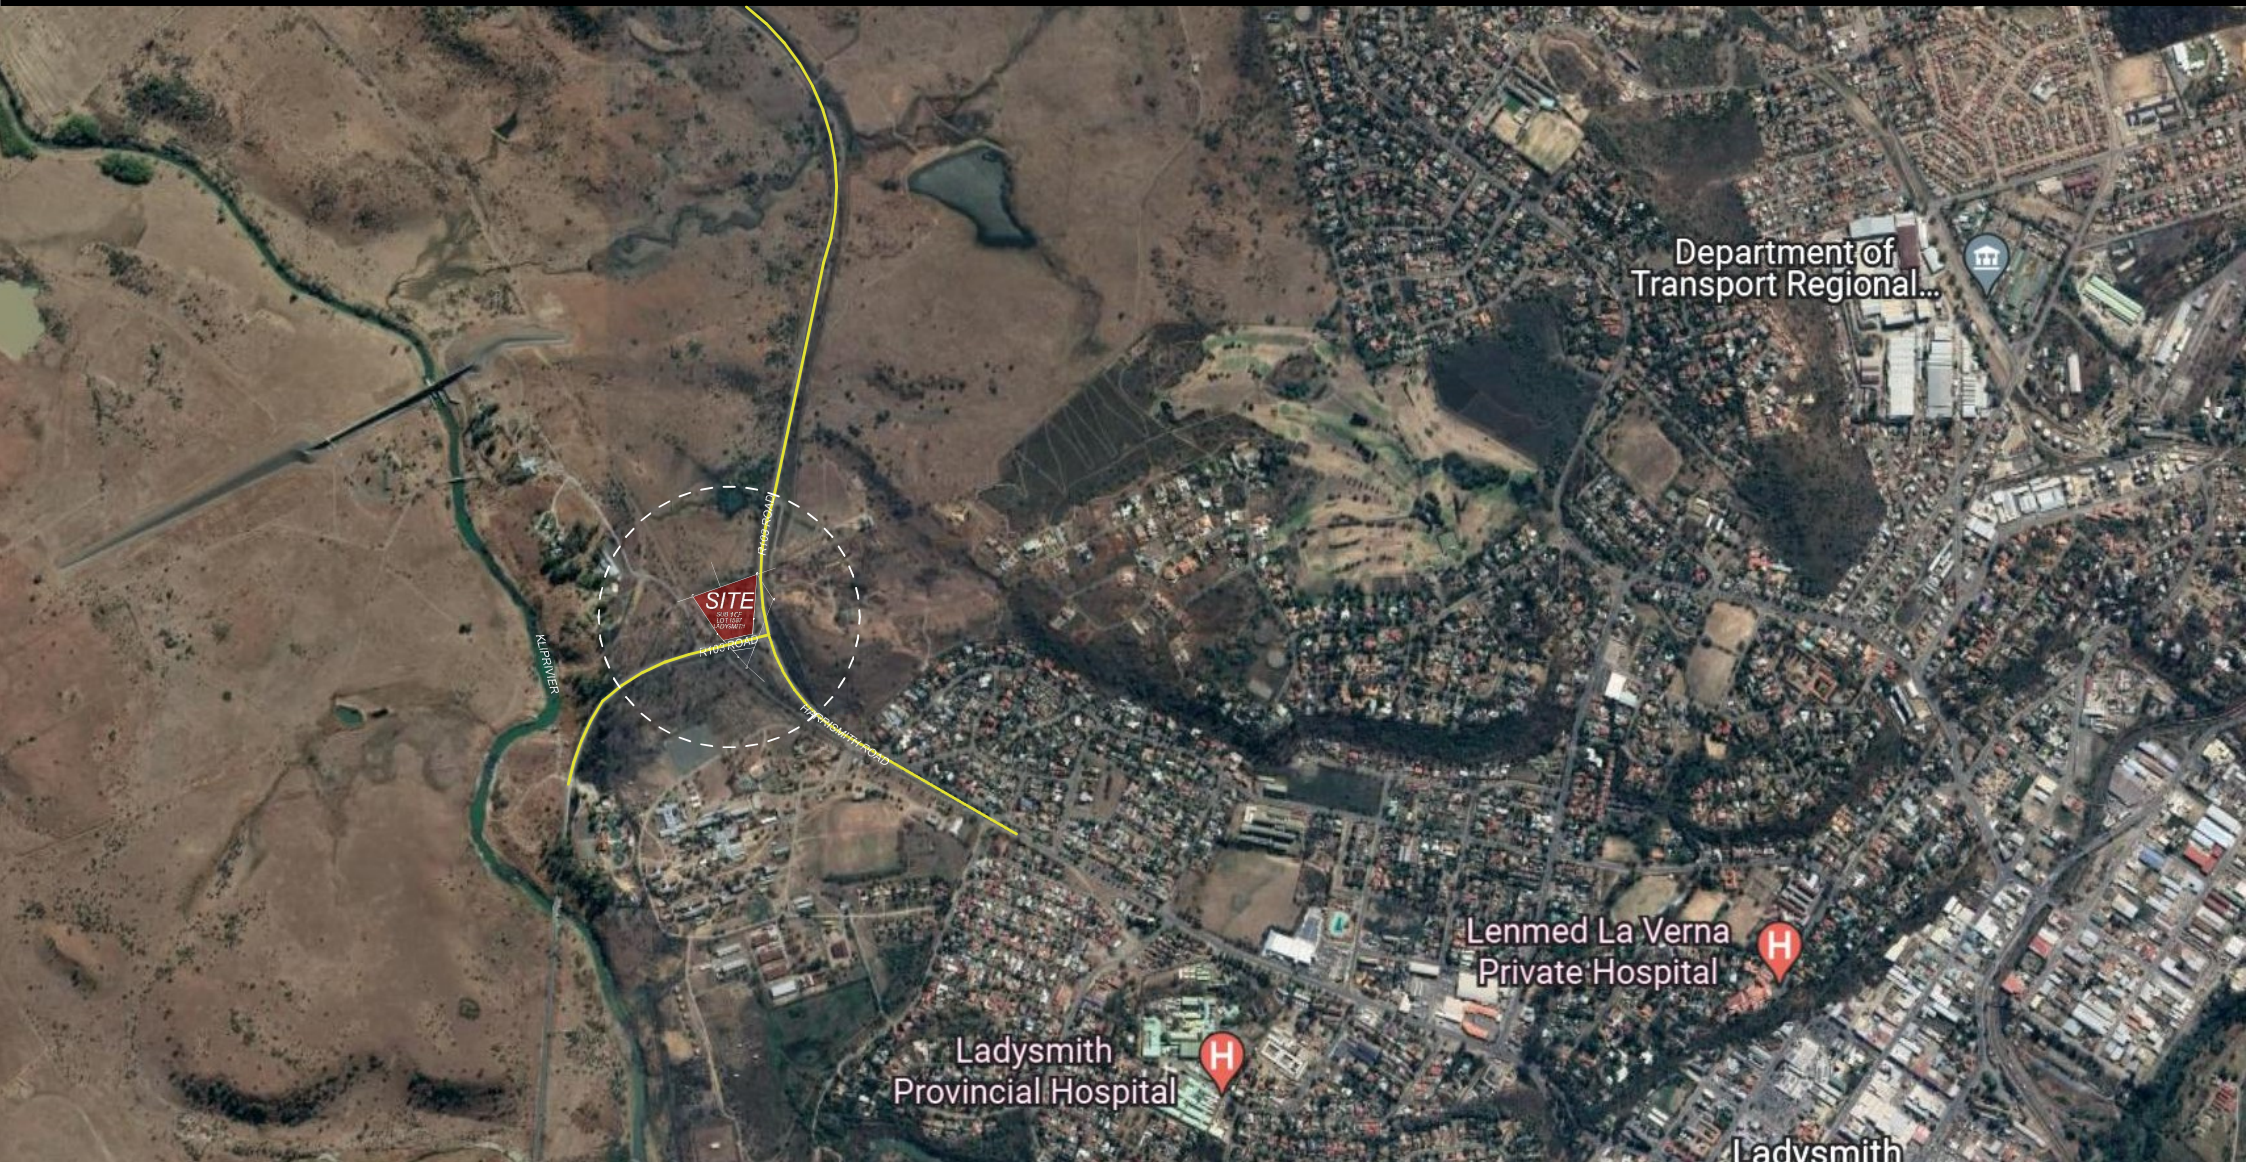


Locality / Context Plans

Scale NTS

NORTH

NOTE : CONCEPTUAL DESIGN

COPYRIGHT HELD BY MAB ARCHITECTS

Sketch Version:

SK 01

Revisions			
rev	date	description	issued

project
Ladysmith Junction

location
#

project details
date 2022/11/24 - project no # - drawing no SK : 01

drawing
Locality / Context Plans

client
#

scale
as shown

issued for
Discussion / Sketch

revision
N/A

MAB ARCHITECTS