

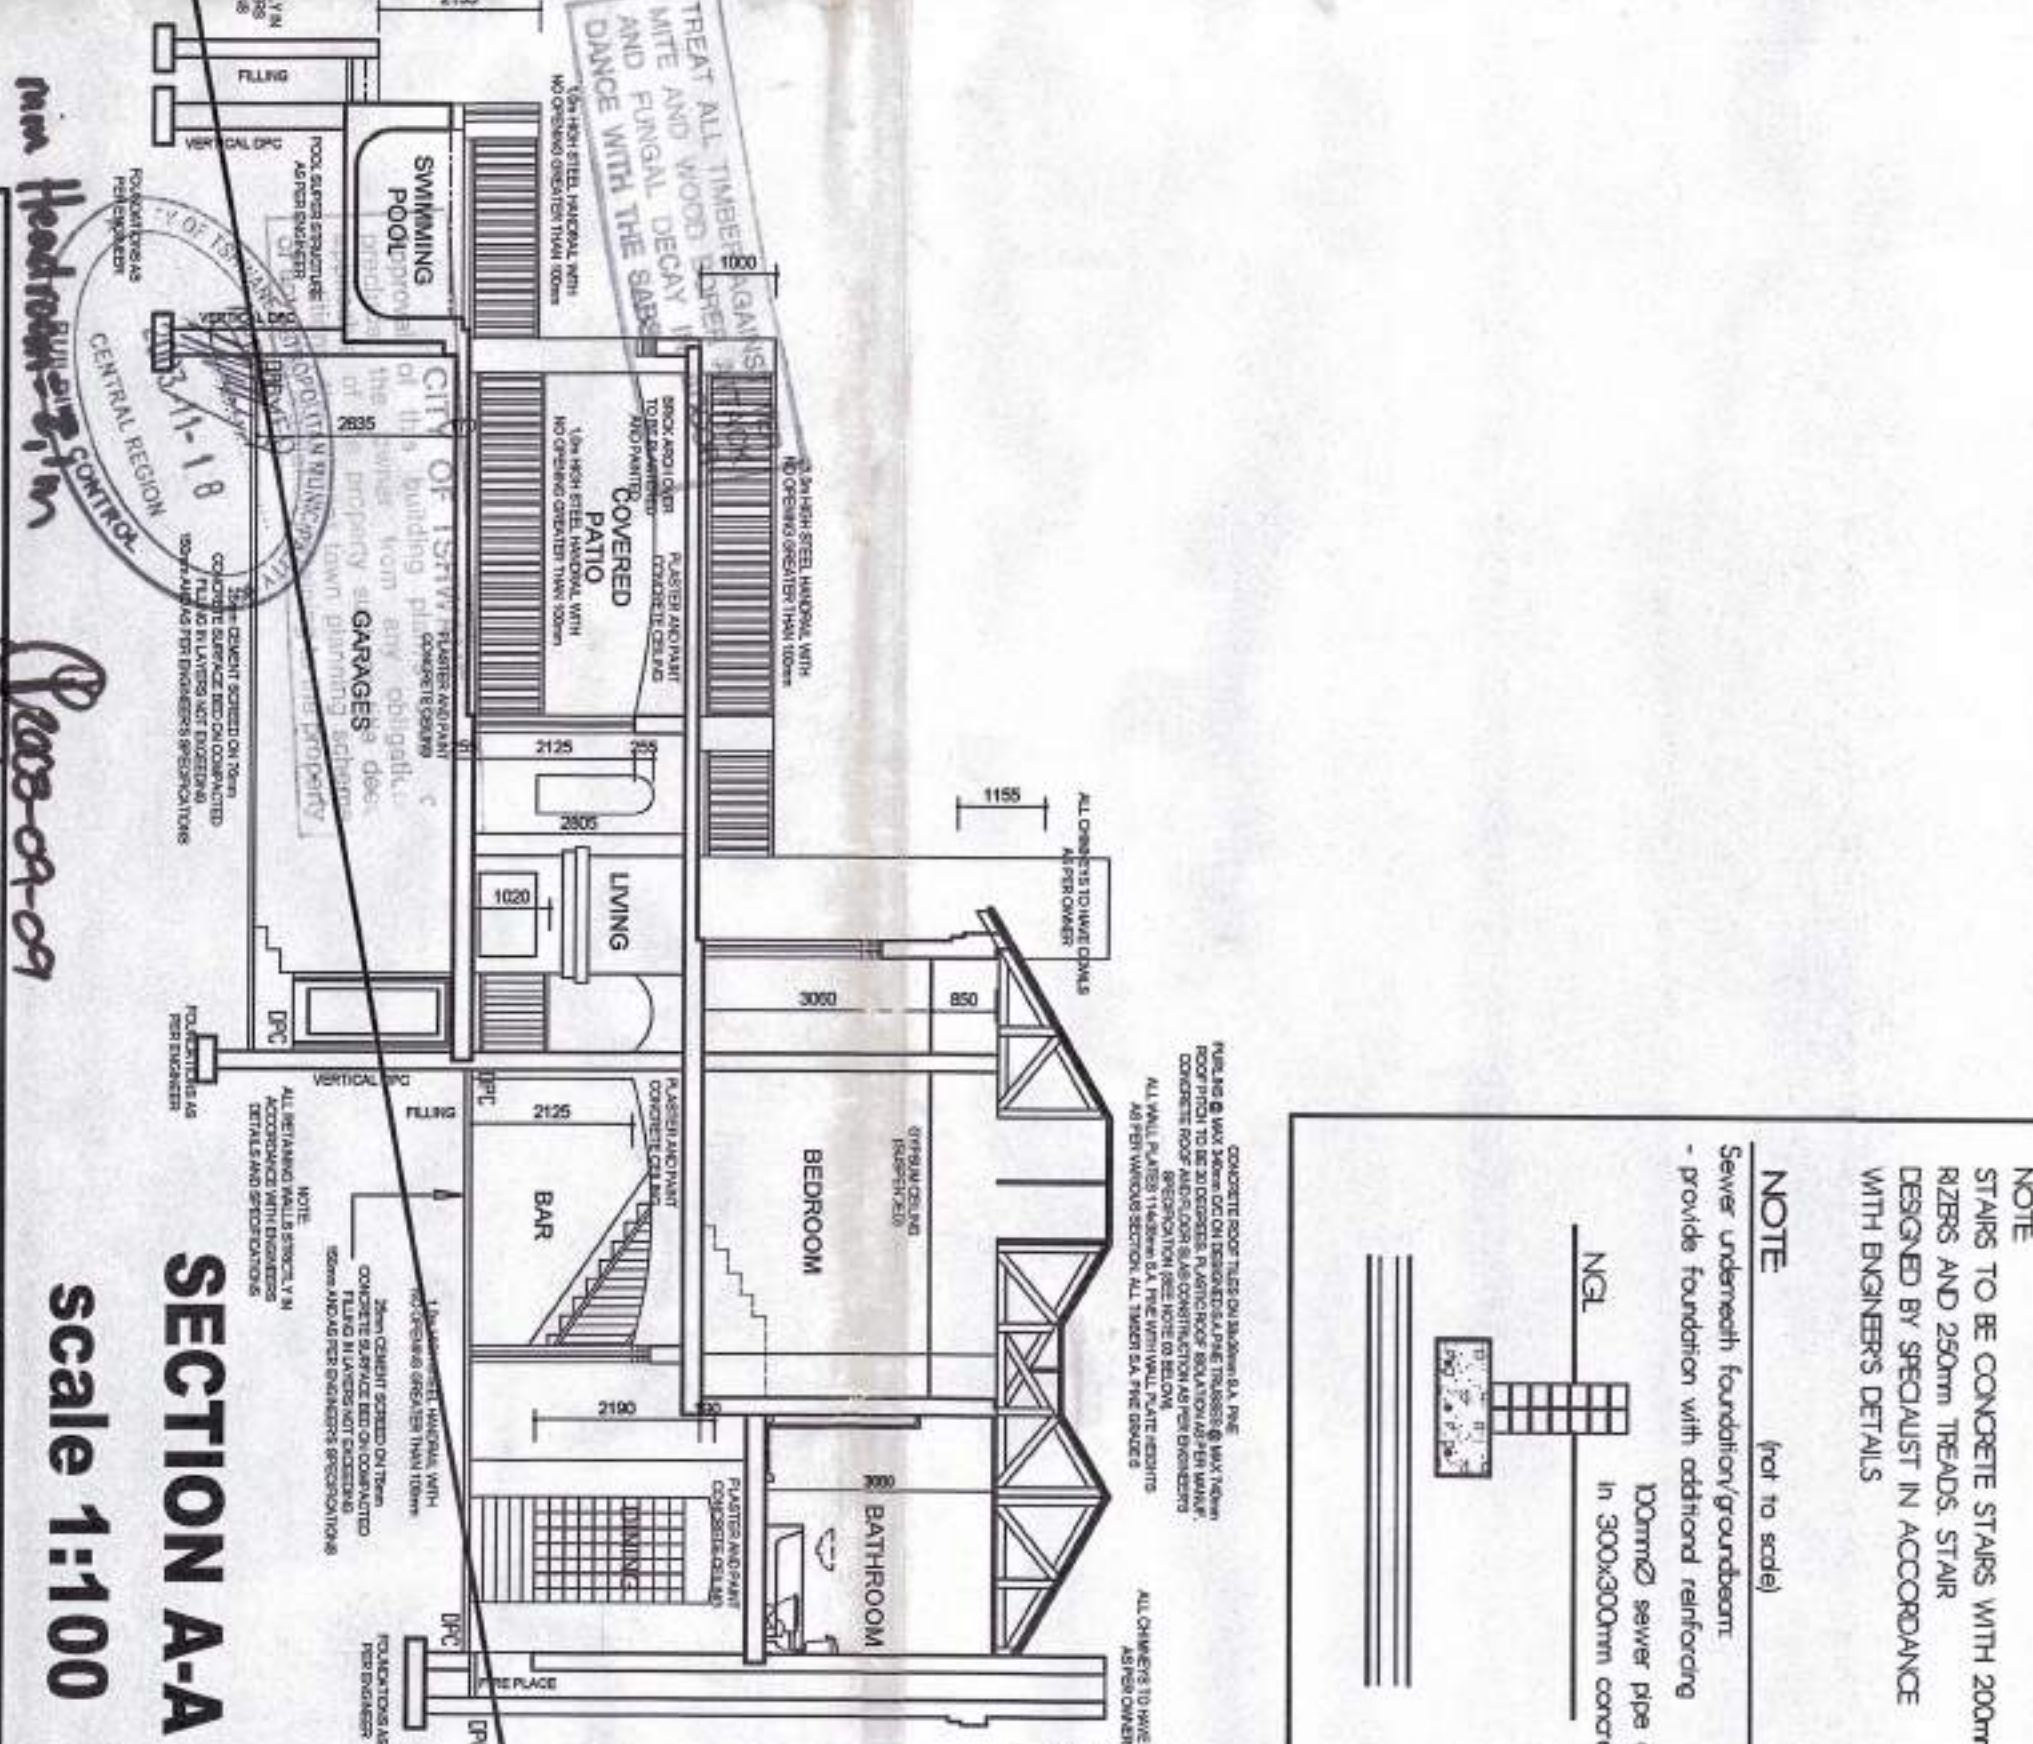
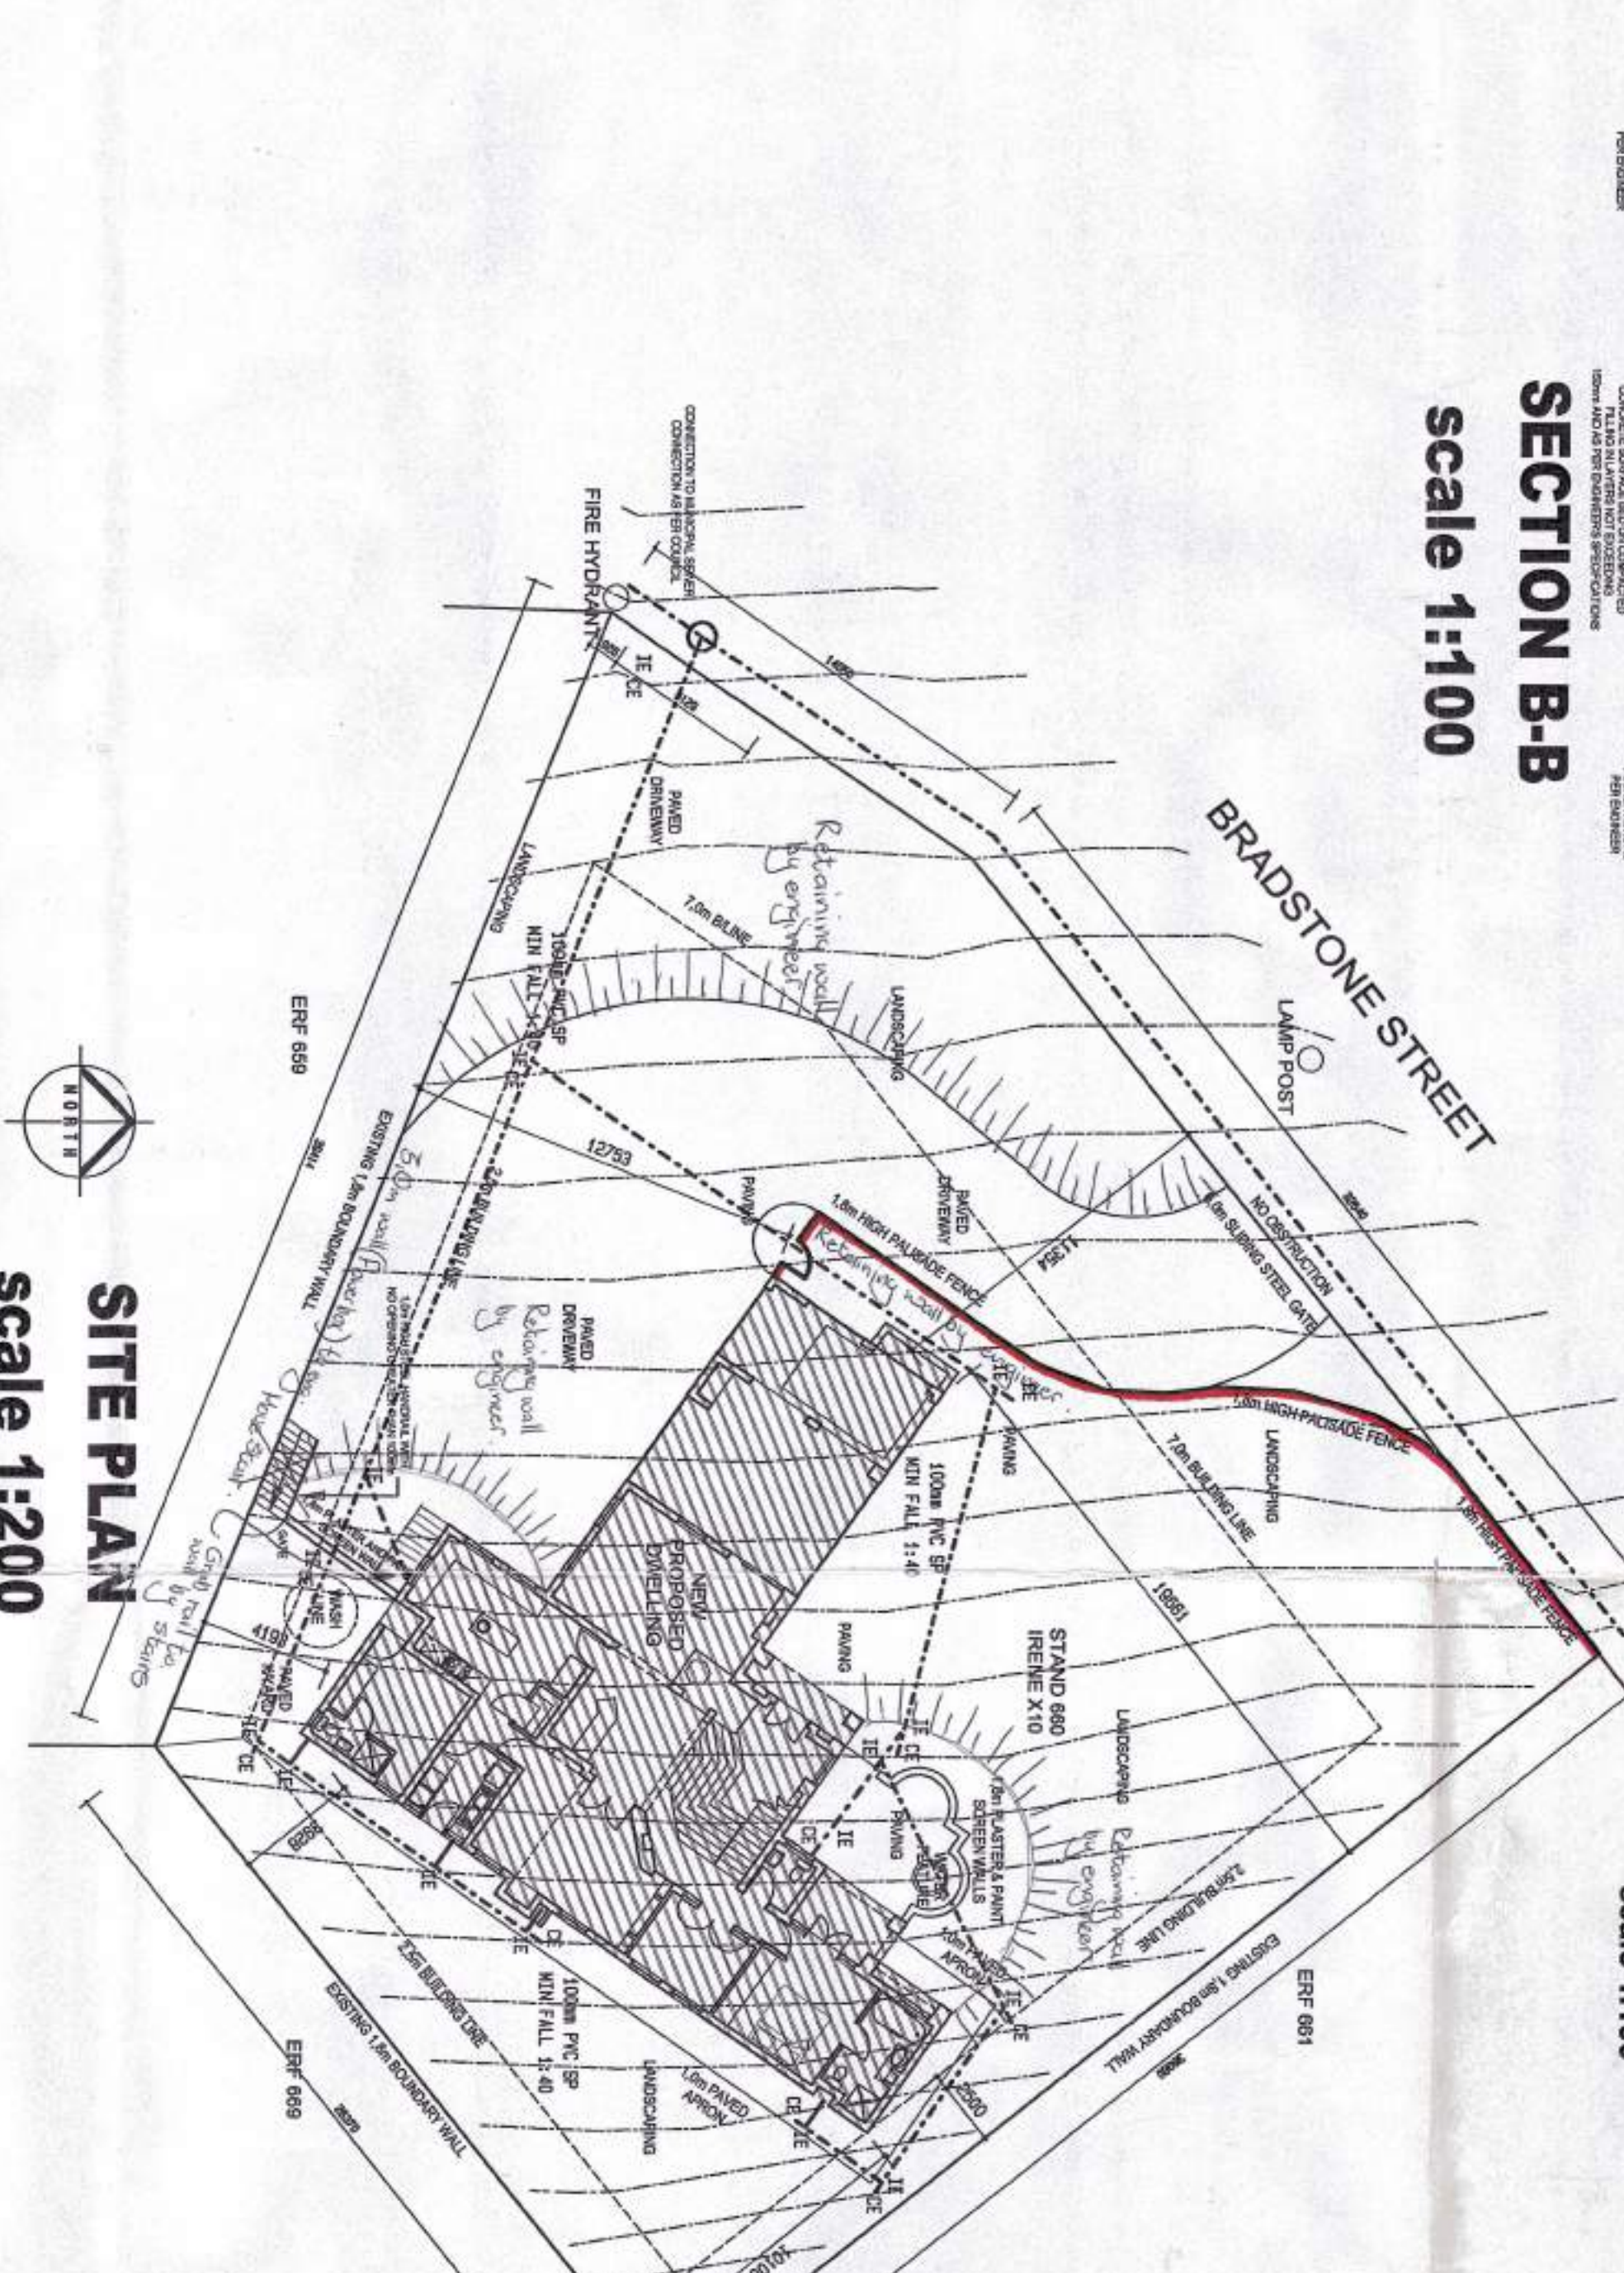
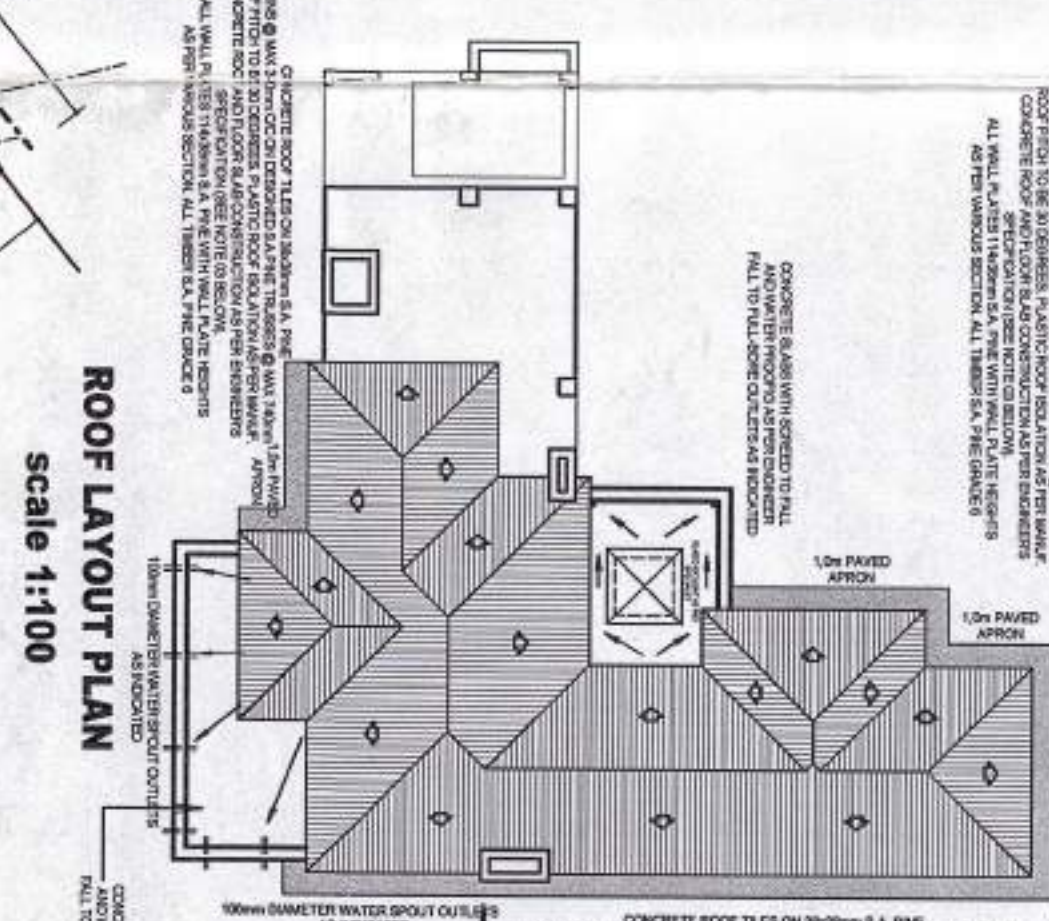
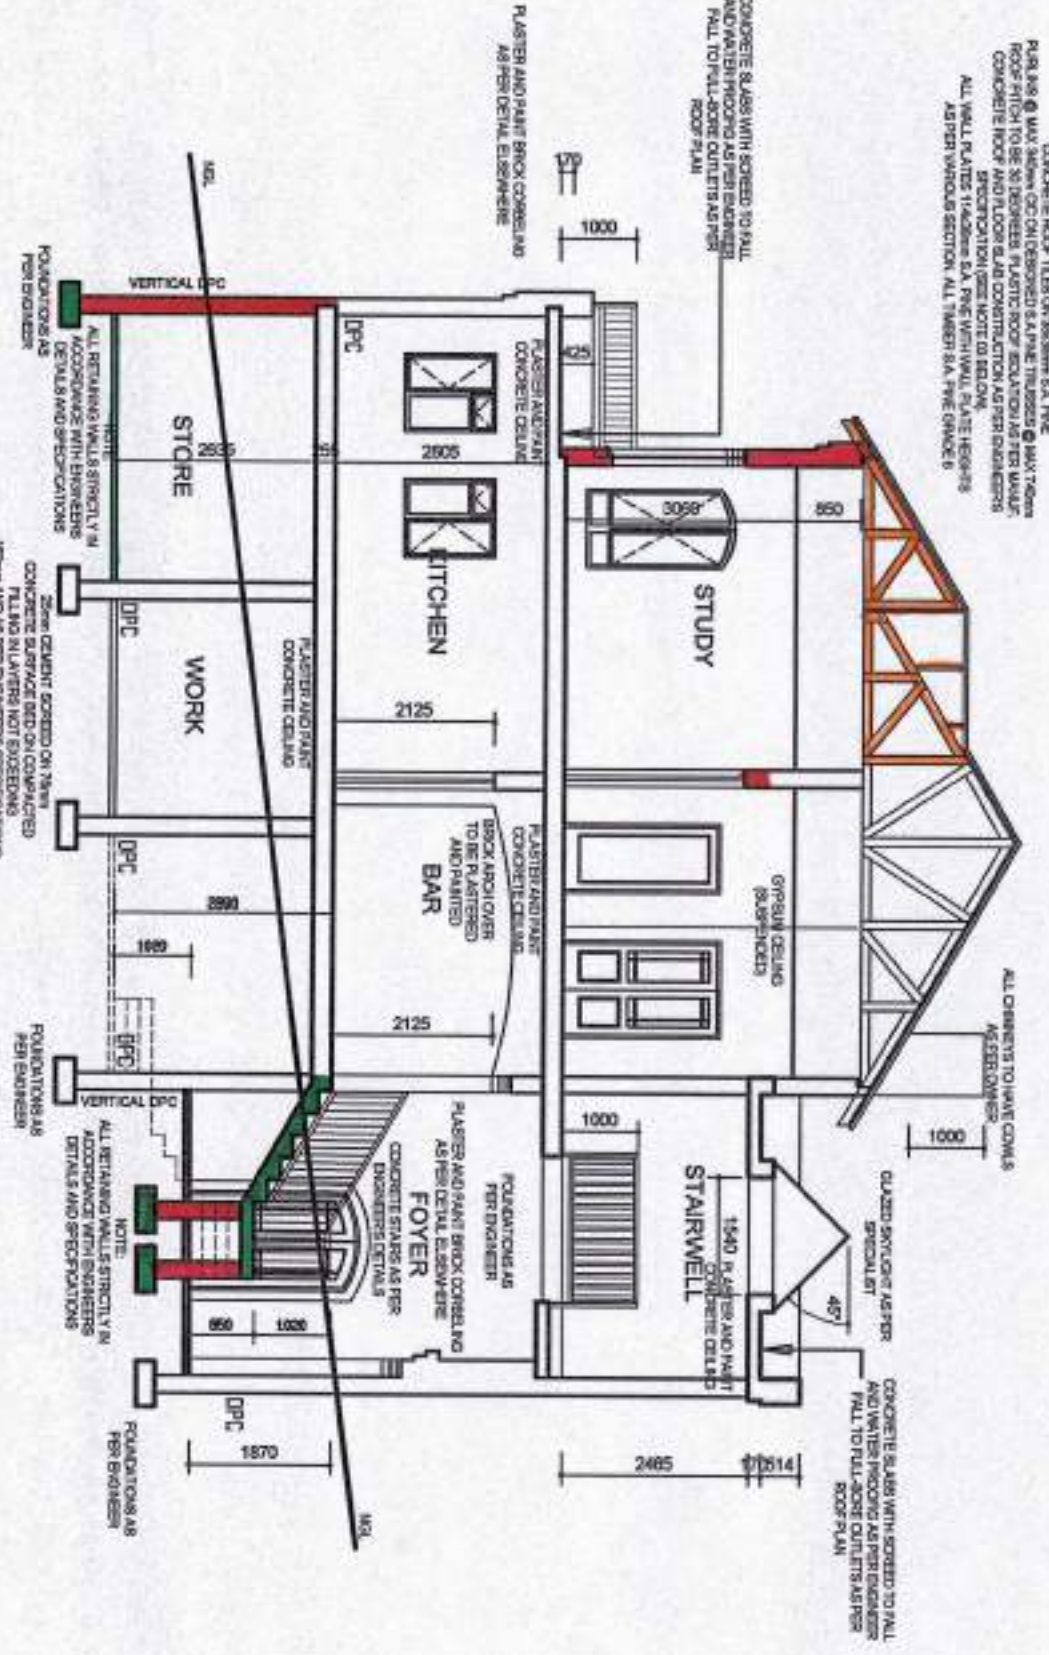
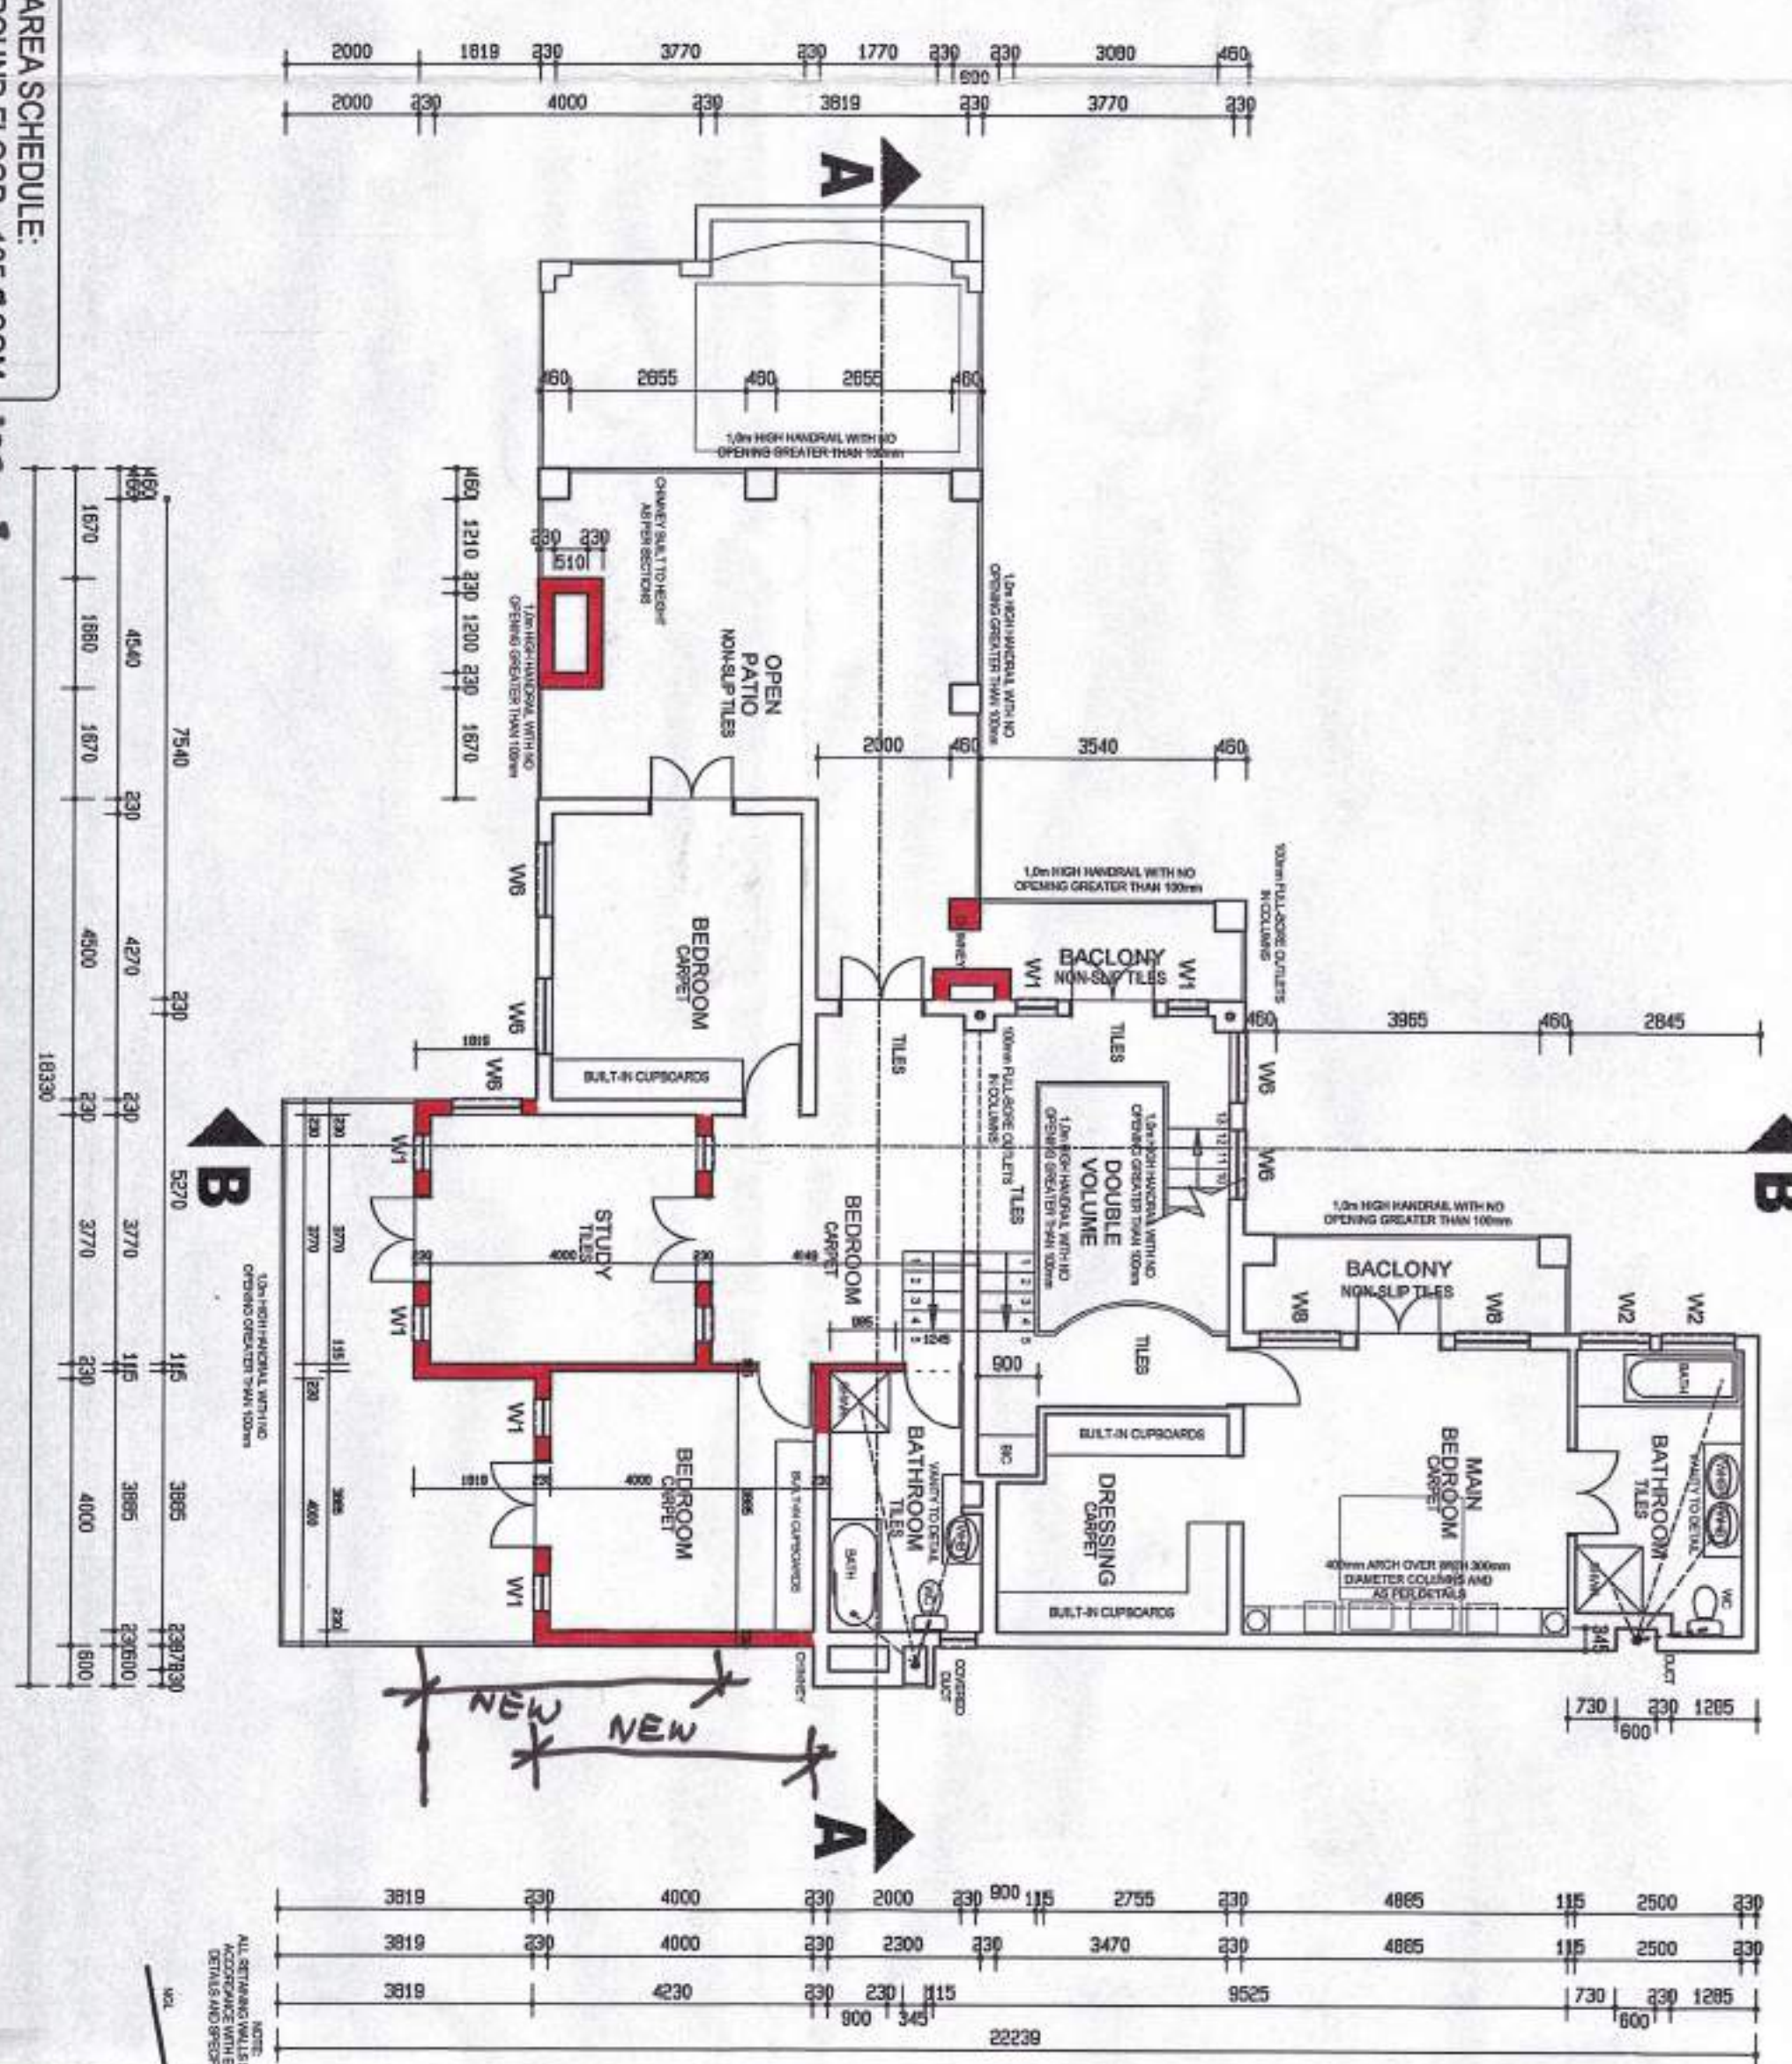
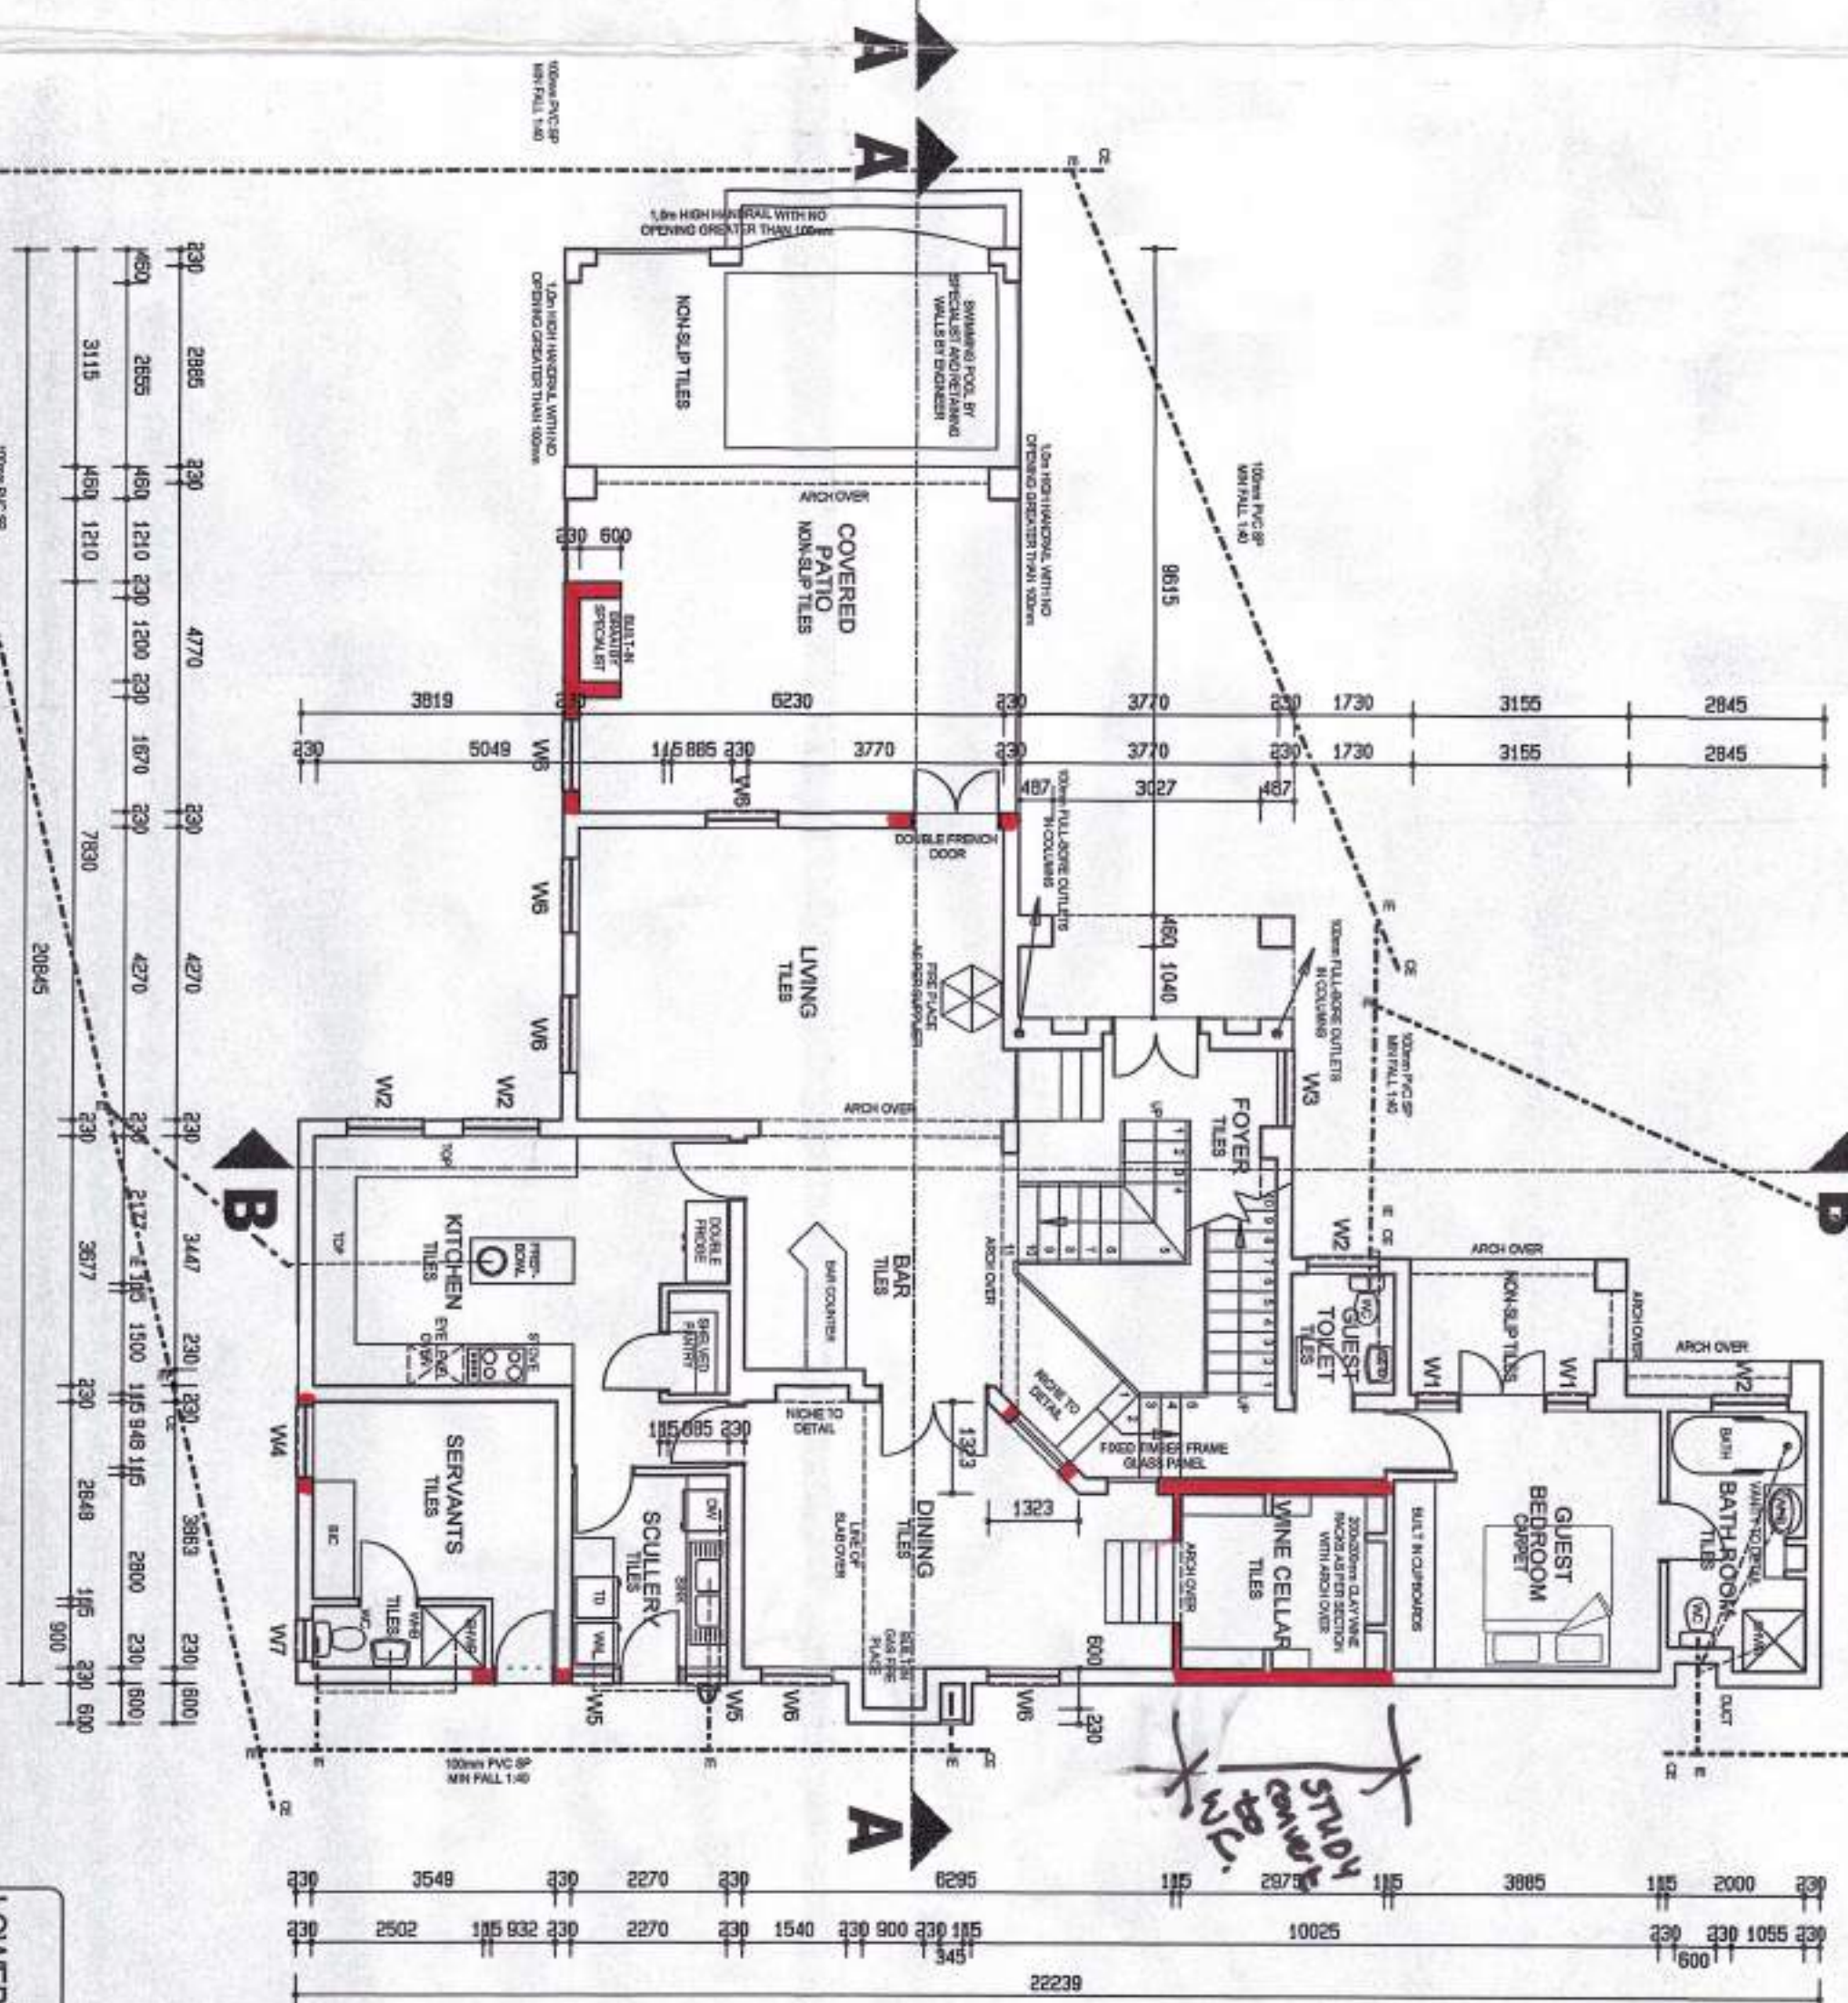
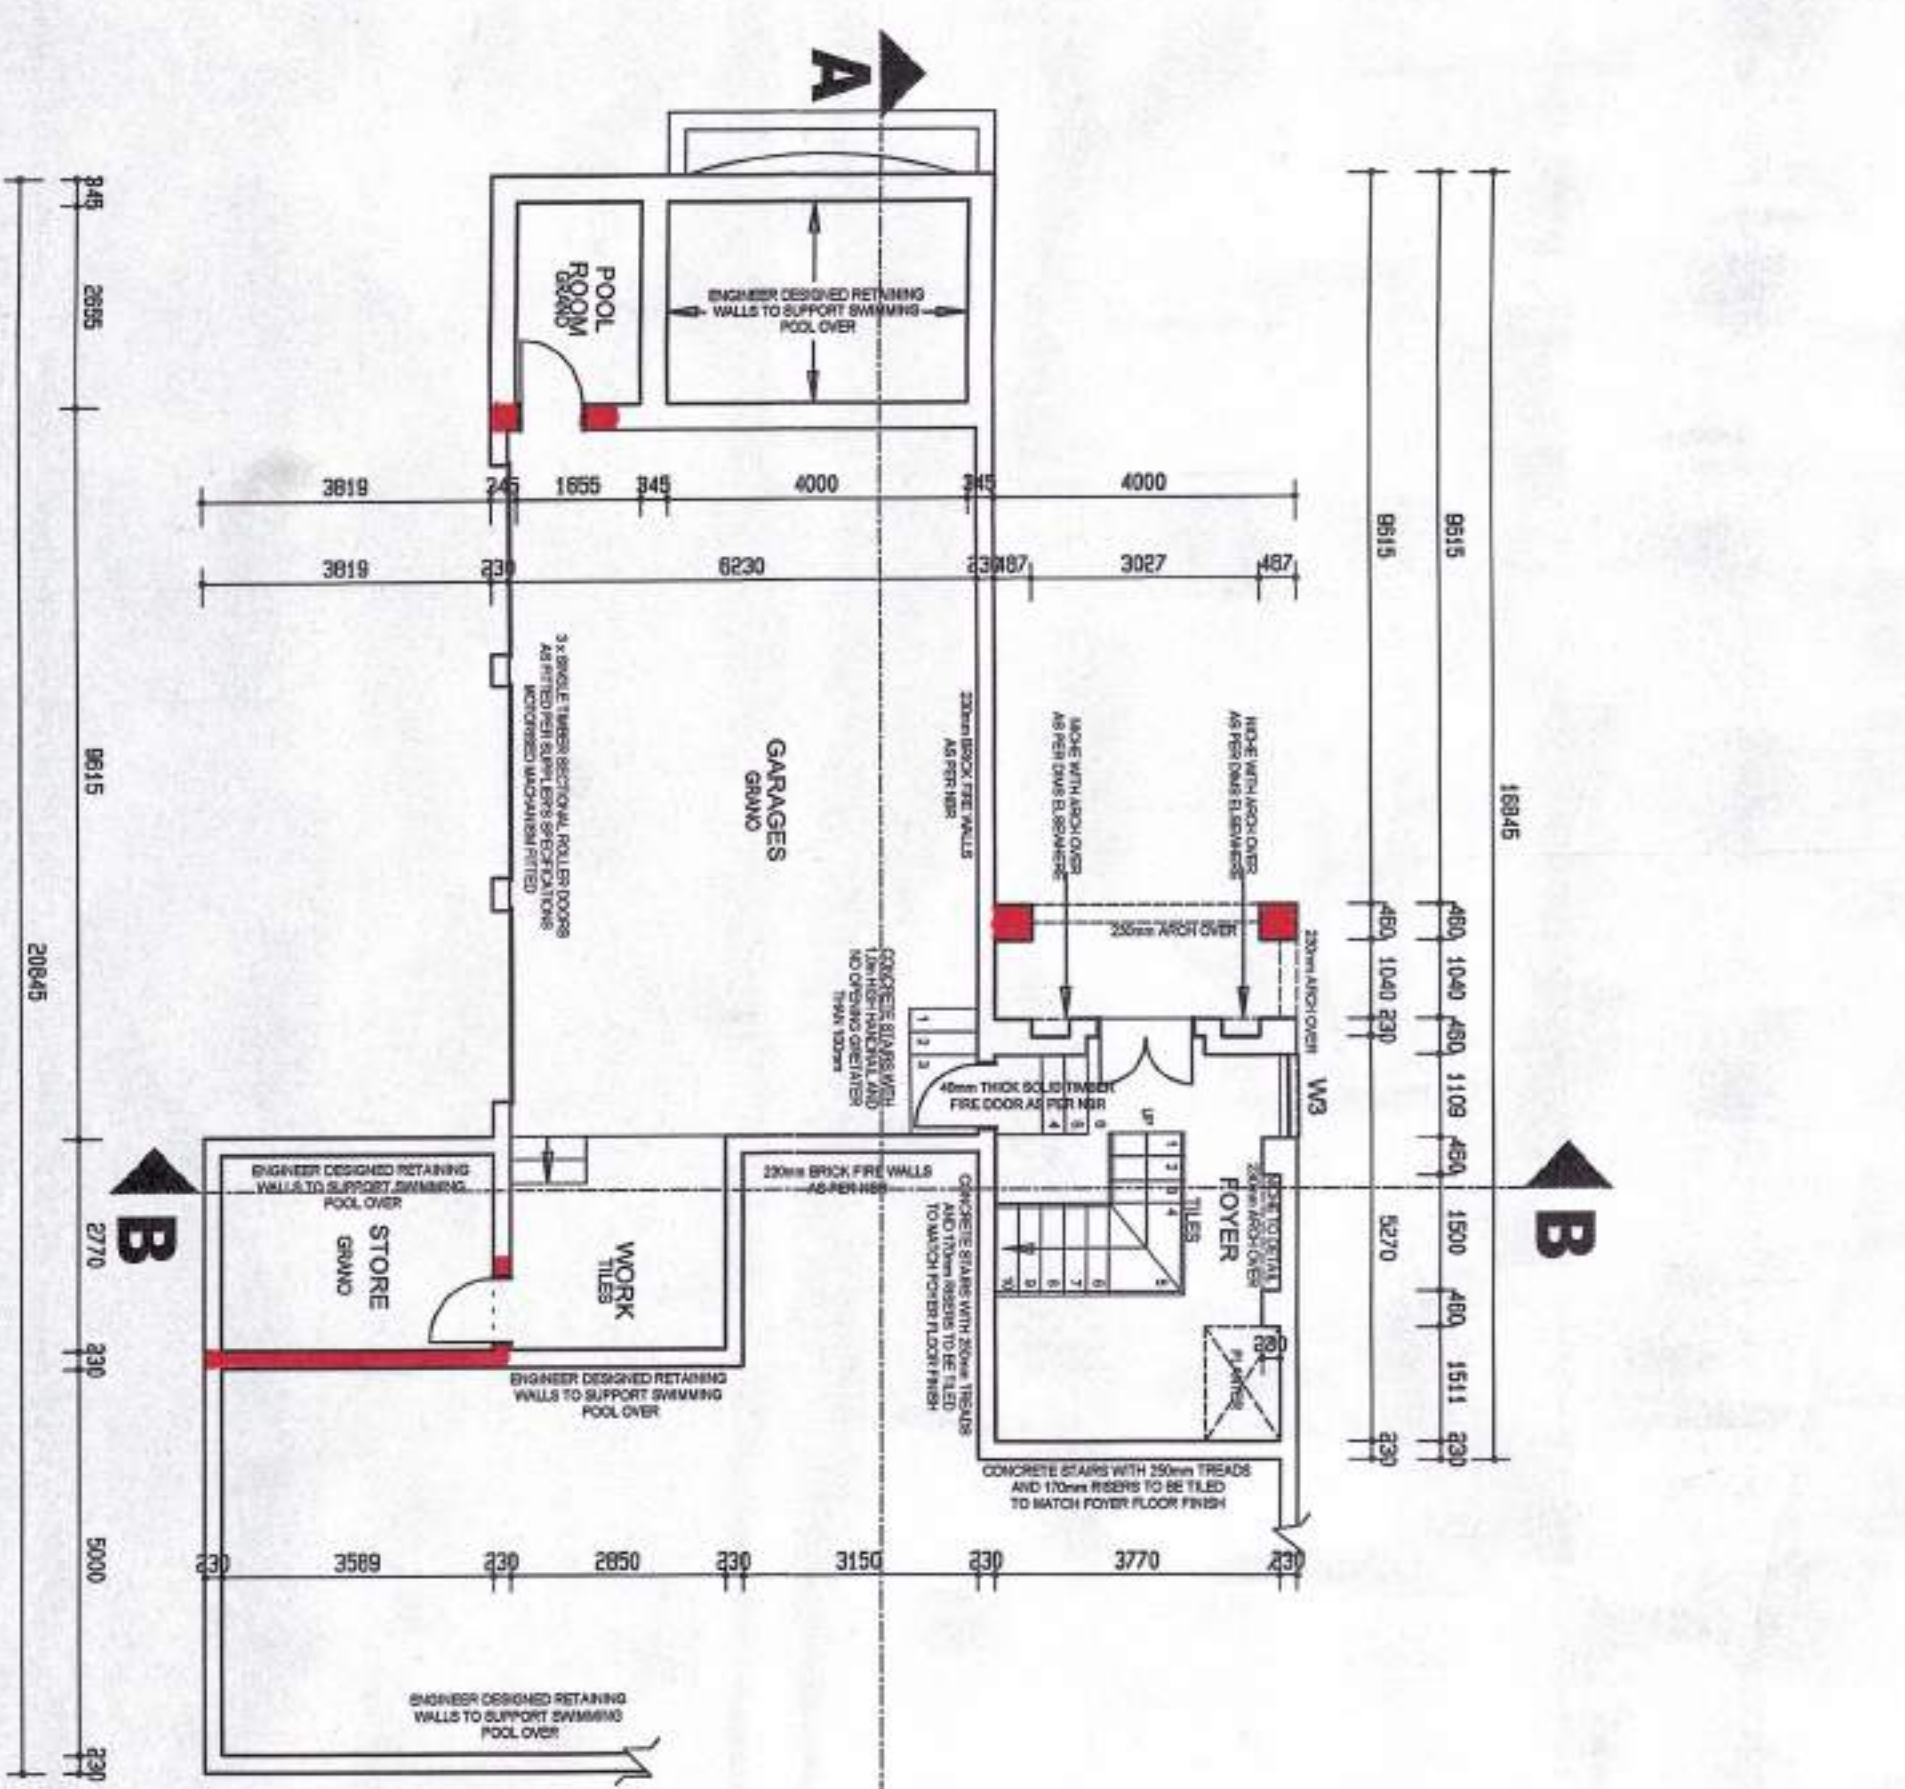
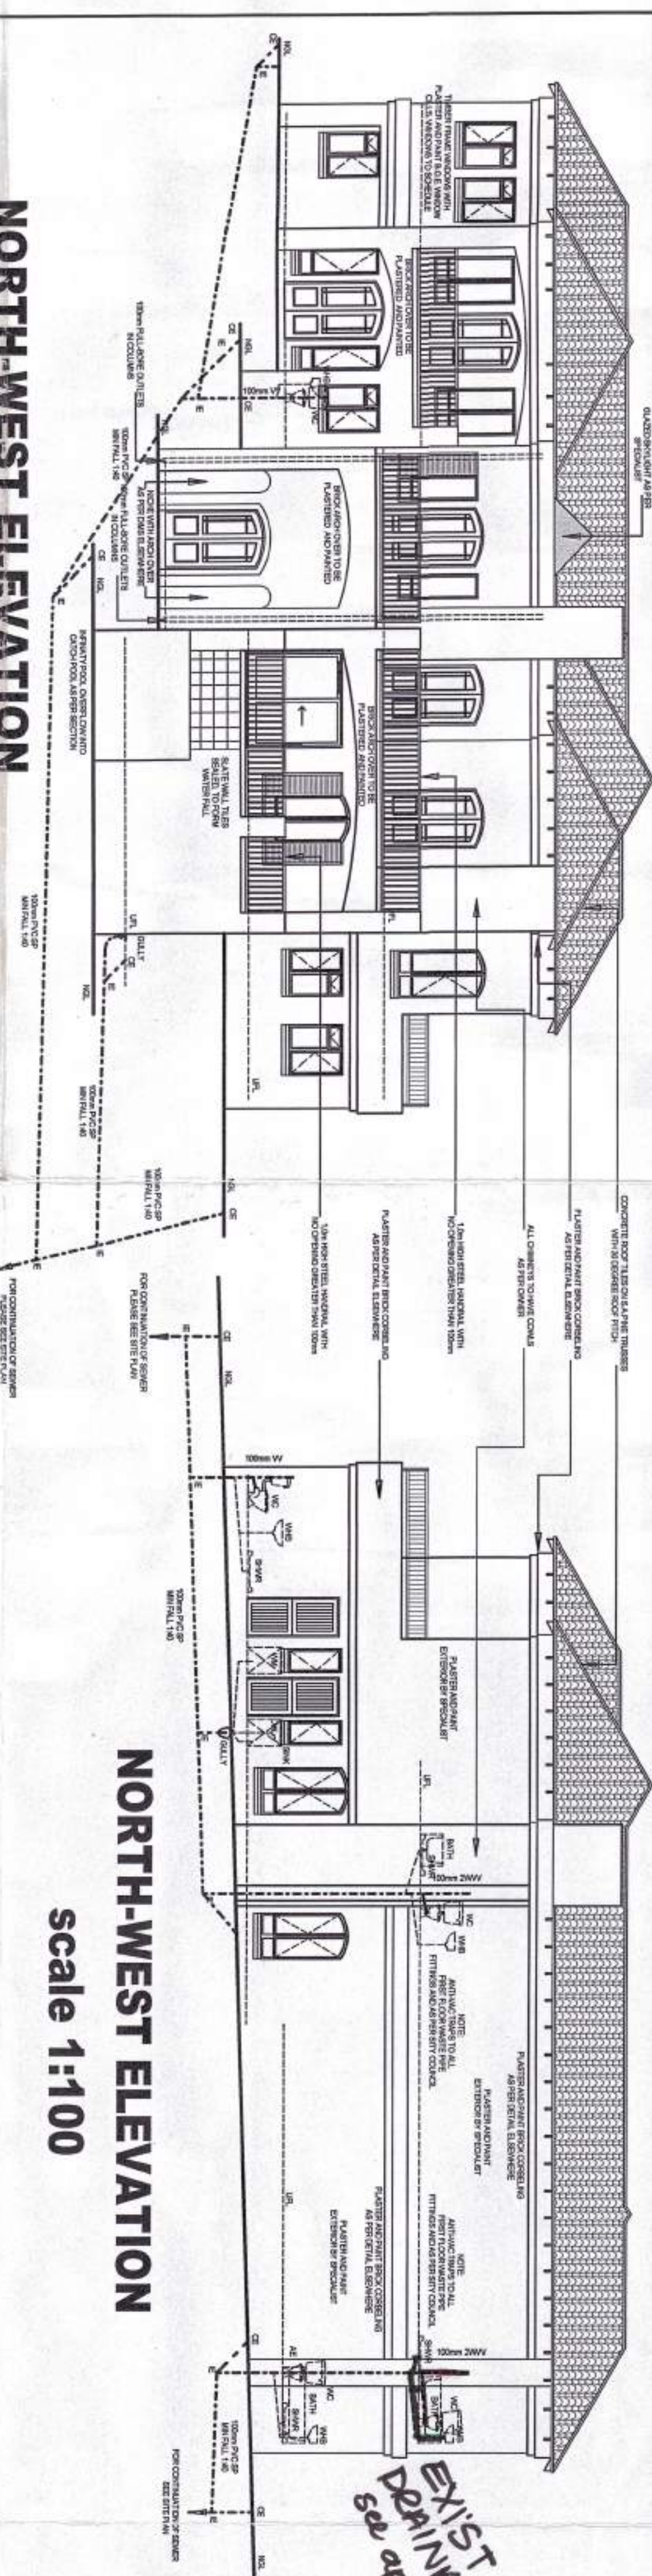


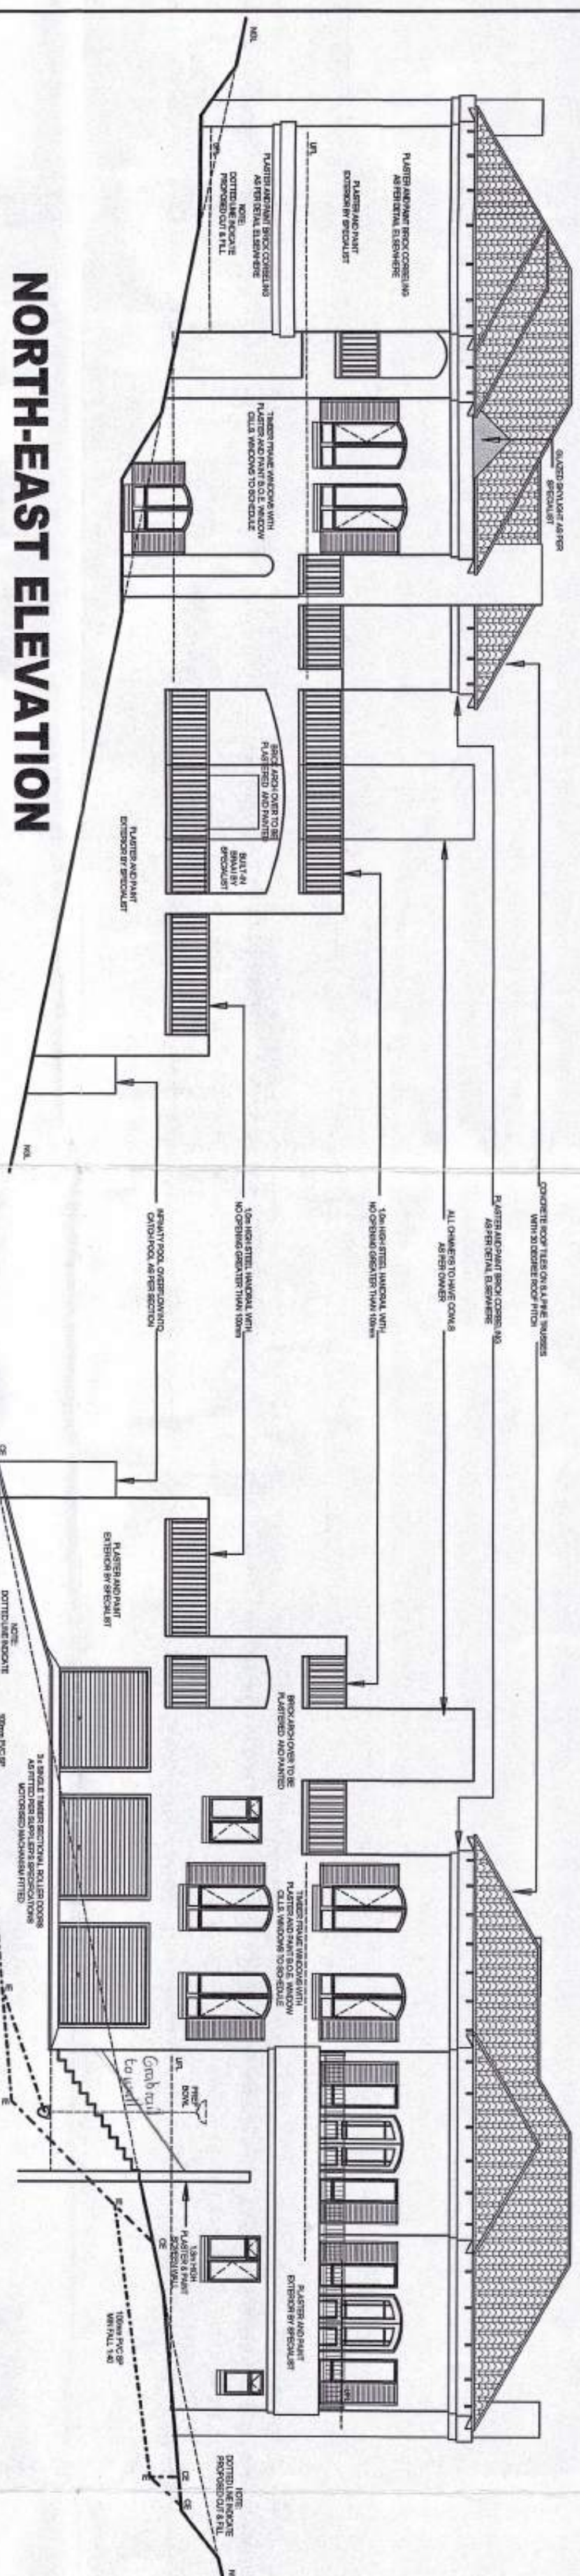


GENERAL NOTES & FINISHES



GLASS AREAS

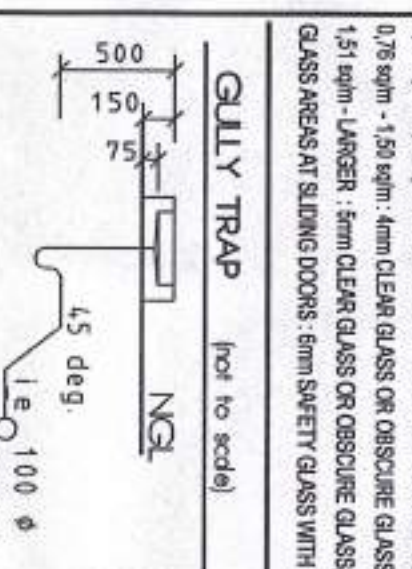


STAIR DETAIL

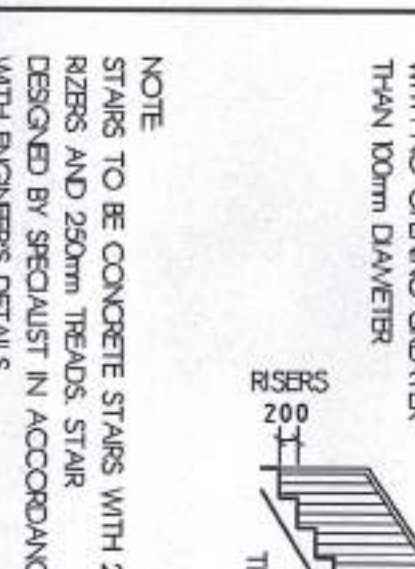

NOTE
Sewer underneath foundation

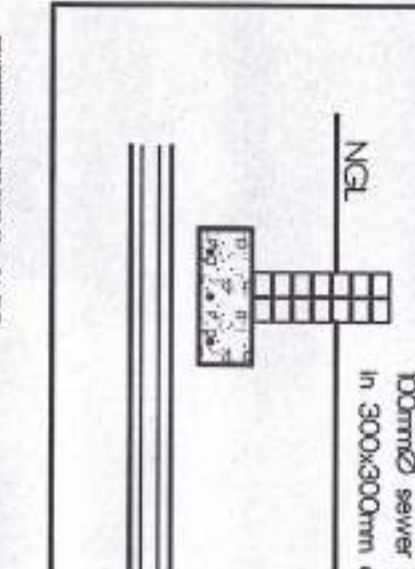


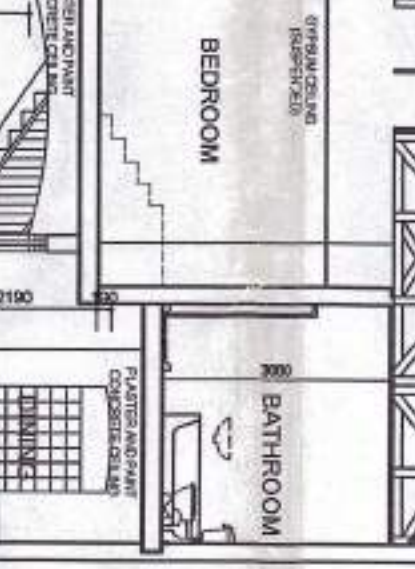[illegible]

WINGS

